STATE PROJECT NO.	SHEET NO.	TOTAL SHEETS
8.2752101 (B-3926)	5	25
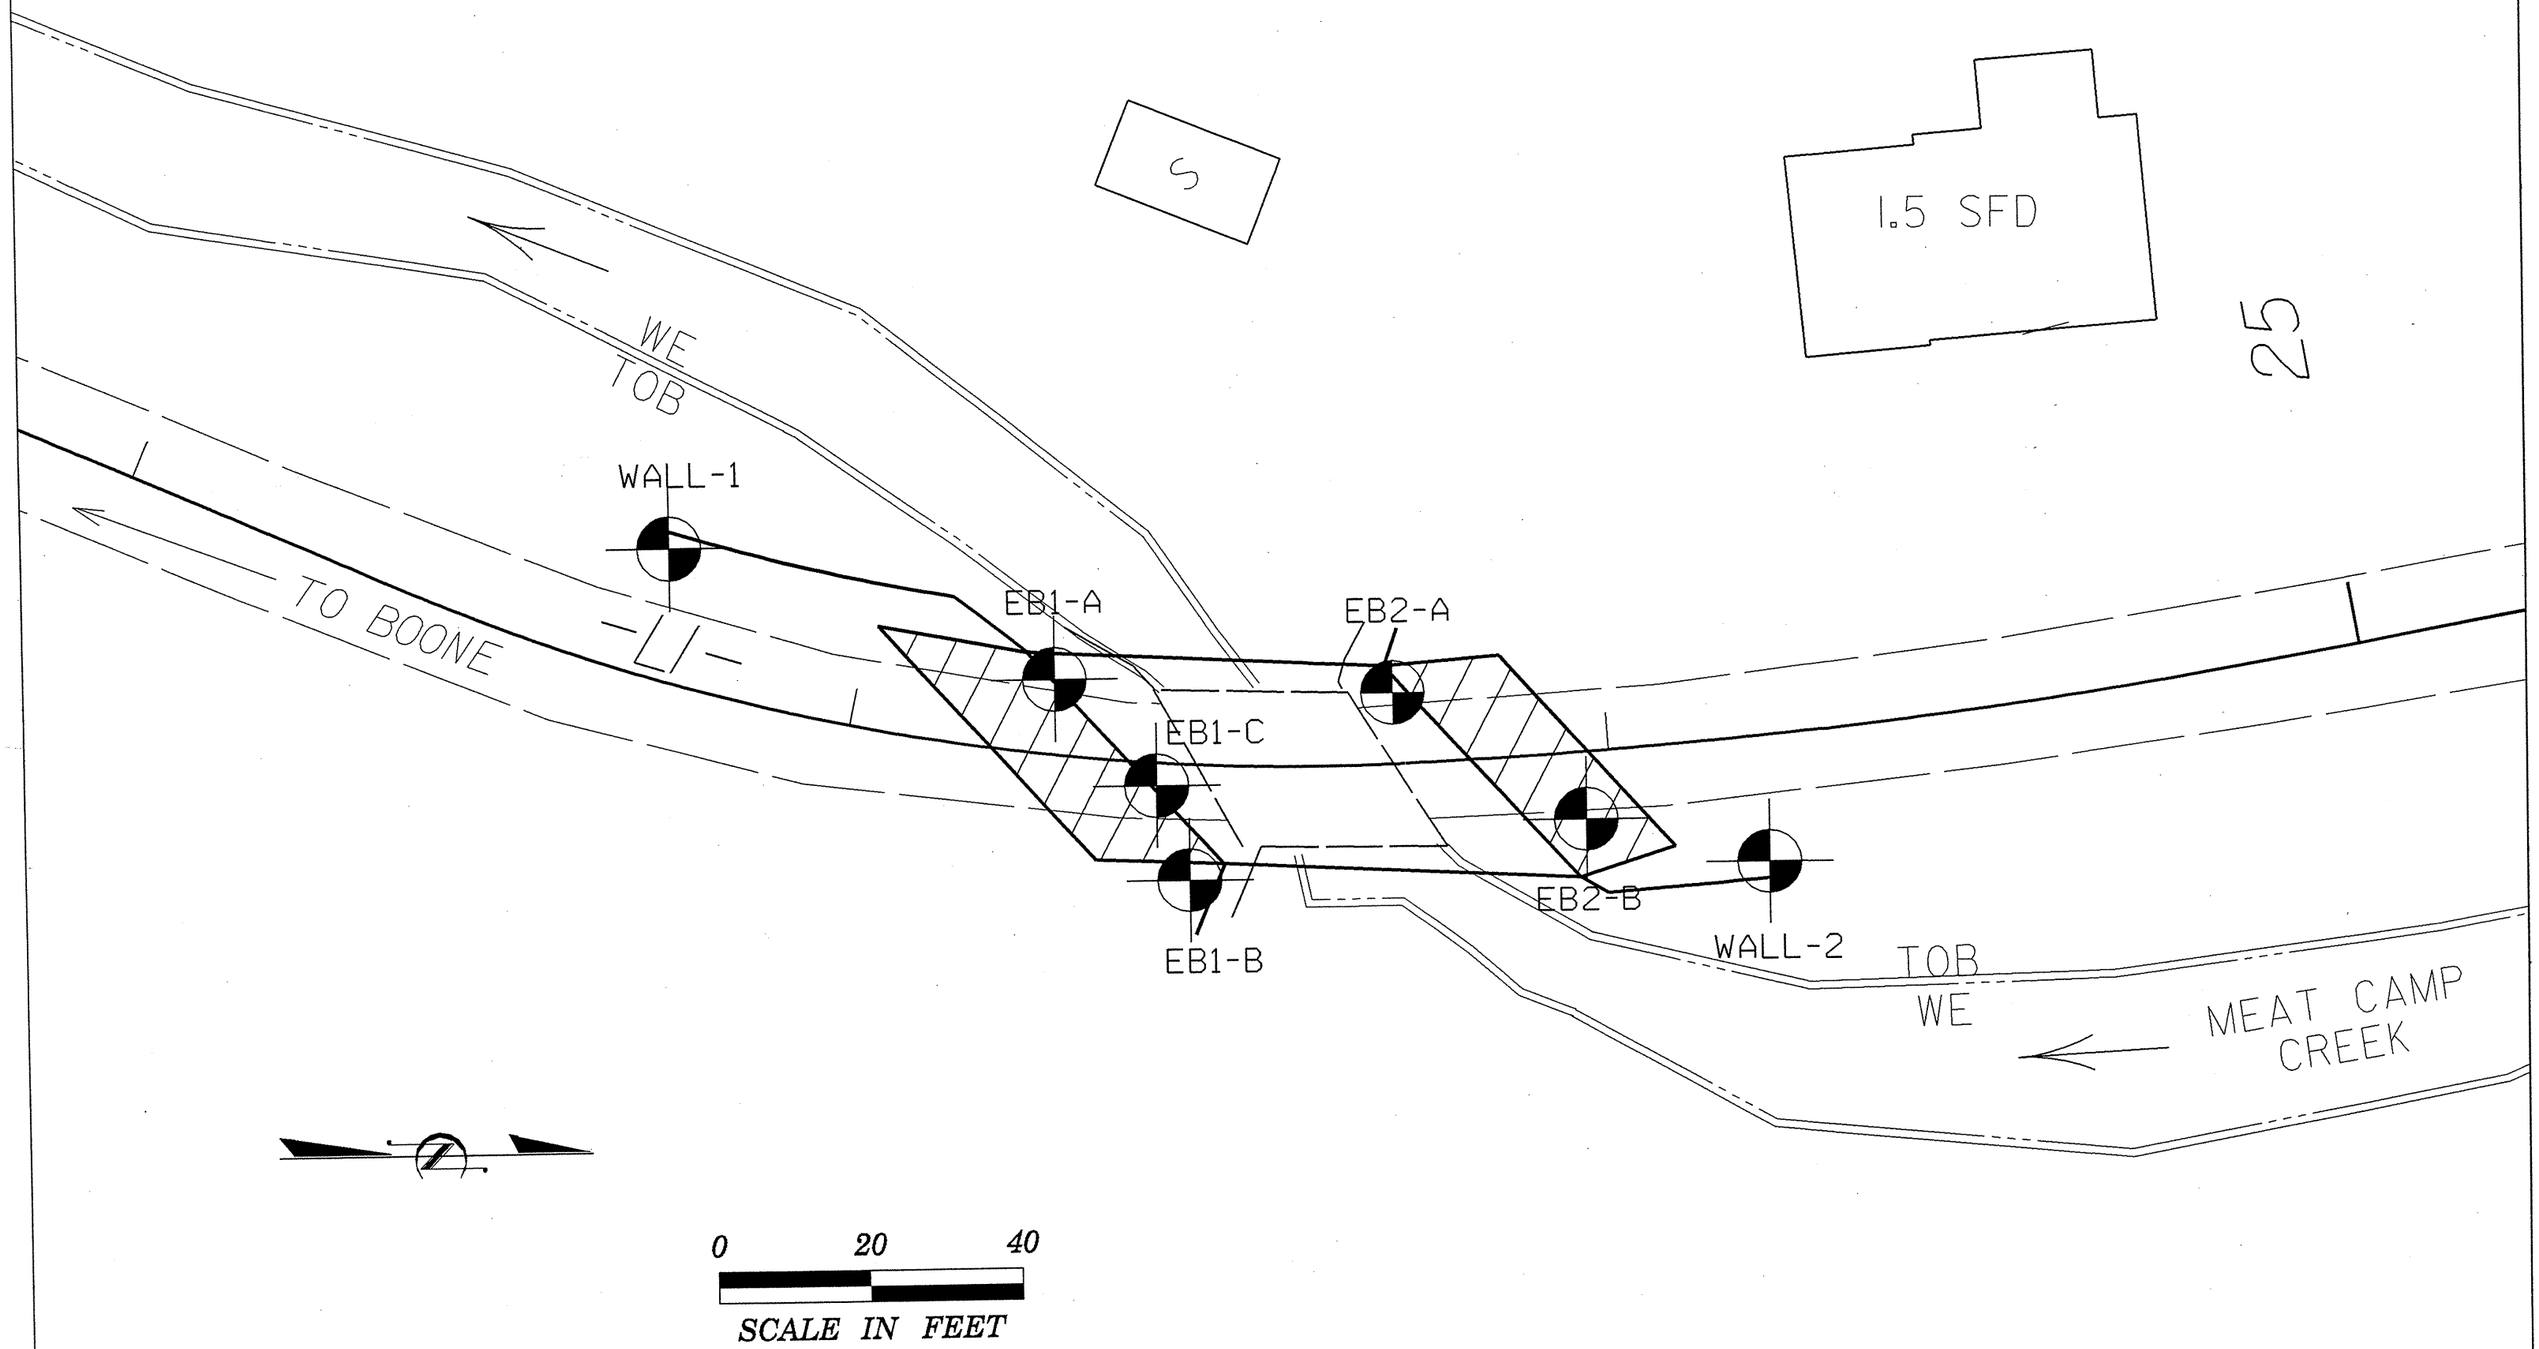
BRIDGE NO. 35 ON SR-1340 OVER MEAT CAMP CREEK