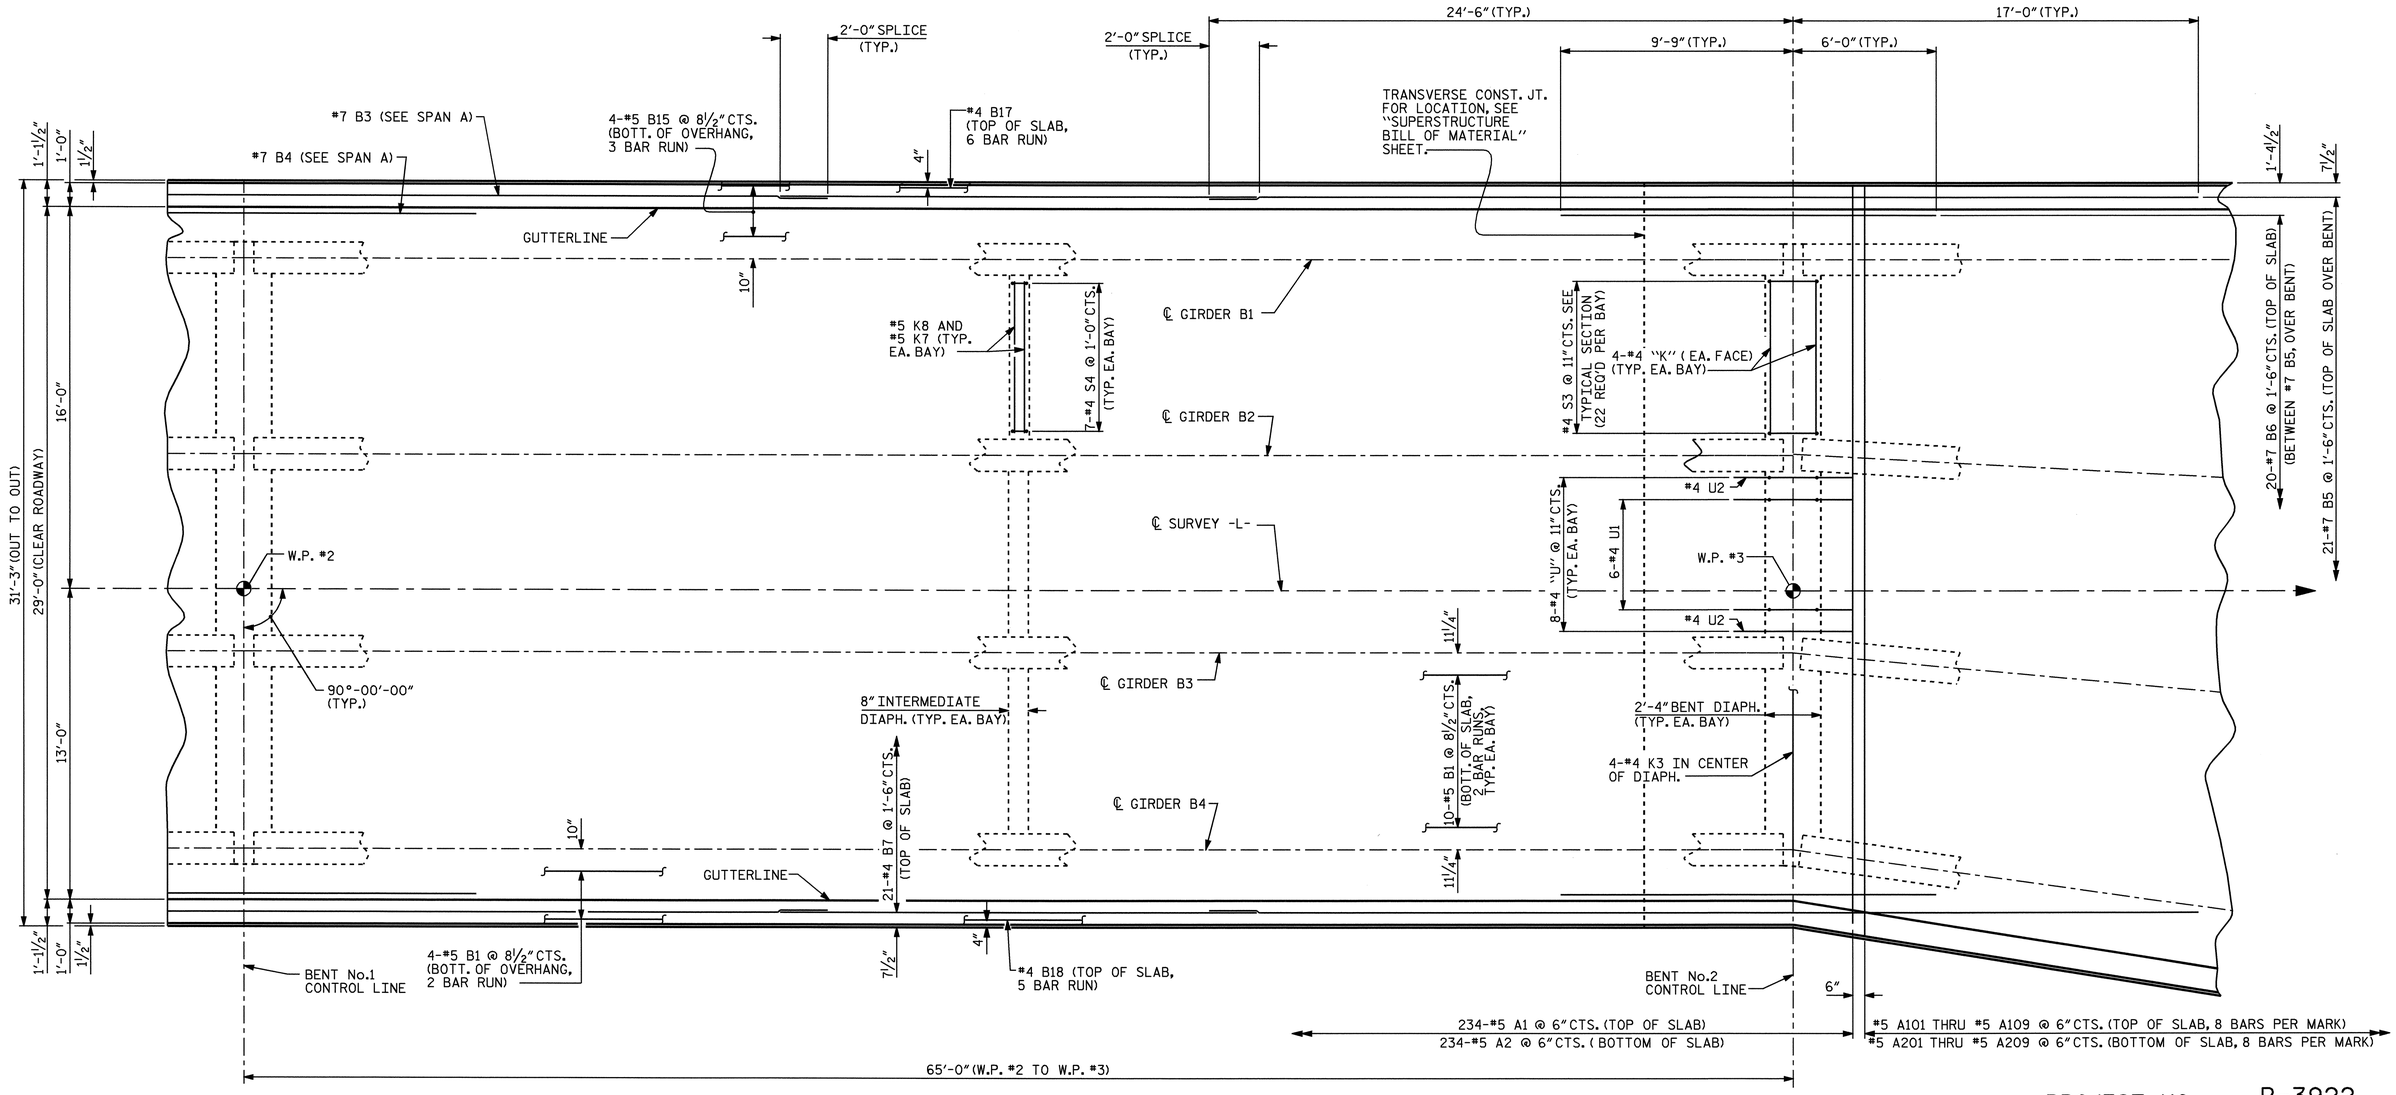

PLAN OF SPAN B

NOTES:

FOR PARAPET REINFORCING STEEL AND DETAILS, SEE "CONCRETE PARAPET DETAILS" SHEETS.

SEE "TYPICAL SECTIONS" SHEETS FOR DETAILS OF DIAPHRAGMS.

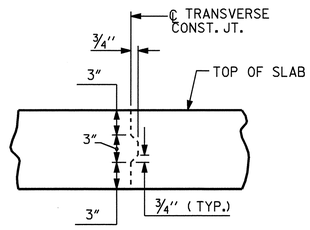

TRANSVERSE CONSTRUCTION JOINT DETAIL

NOTE: REINFORCING STEEL IN SLAB NOT SHOWN. LONGITUDINAL REINFORCING STEEL SHALL BE CONTINUOUS THRU JOINT

PROJECT NO. B-3922

WATAUGA COUNTY

STATION: 11+06.50 -L-

STATE OF NORTH CAROLINA
DEPARTMENT OF TRANSPORTATION
RALEIGH

SUPERSTRUCTURE

PLAN OF SPAN B

NORTH CAROLINA PROFESSIONAL SEAL 11310 ENGINEER DOUGLAS E. PETREY

REVISIONS						SHEET NO.
NO.	BY:	DATE:	NO.	BY:	DATE:	S-8
1			3			TOTAL SHEETS
2			4			41

DRAWN BY : A.R.CHESSON DATE : 7-04
CHECKED BY : B.N. GRADY DATE : 9-04

24-FEB-2005 10:26
W:\squadw\b3922\achesson\microstation\b3922_sd_ps_01.dgn
achesson