TIP PROJECT: B-4327

See Sheet 1-A For Index of Sheets

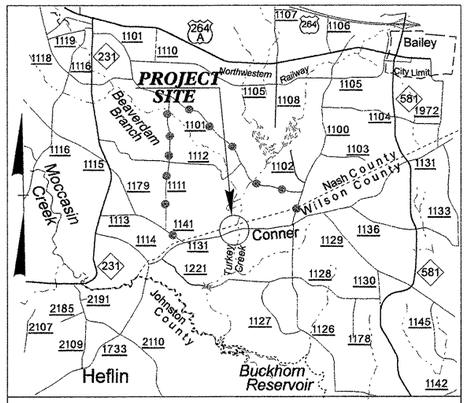

DETOUR ROUTE

VICINITY MAP

STATE OF NORTH CAROLINA
DIVISION OF HIGHWAYS

WILSON COUNTY

STATE	STATE PROJECT REFERENCE NO.	SHEET NO.	TOTAL SHEETS
N.C.	B-4327	3	9
STATE PROJ. NO.	F. A. PROJ. NO.	DESCRIPTION	
33664.1.1	BRZ-1131(7)	PE	

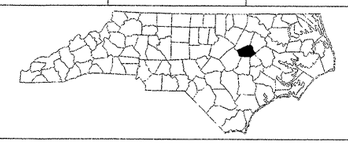

LOCATION: BRIDGE 52 AND APPROACHES OVER TURKEY CREEK ON SR 1131

TYPE OF WORK: GRADING, DRAINAGE, PAVING AND STRUCTURE

-L- STA. 18+00.00 BEGIN TIP PROJECT B-4327

4

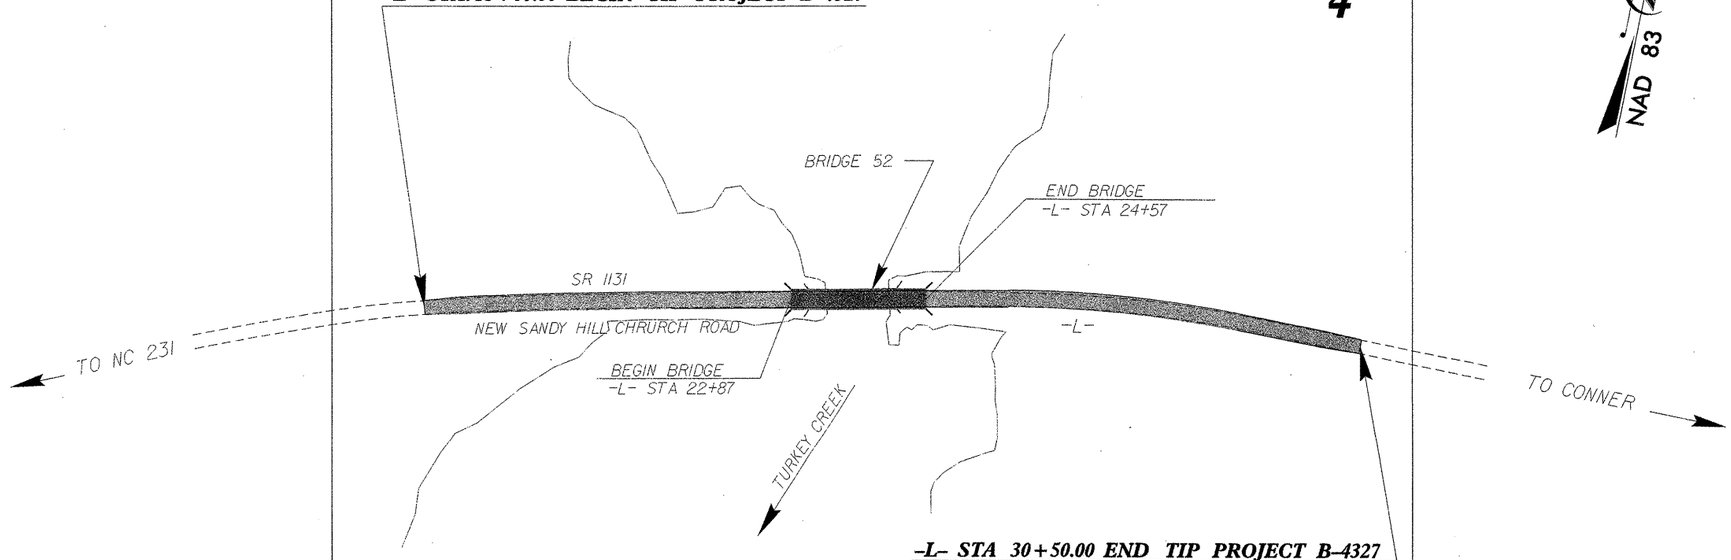

-L- STA 30+50.00 END TIP PROJECT B-4327

CLEARING ON THIS PROJECT SHALL BE PERFORMED TO THE LIMITS ESTABLISHED BY METHOD ___

THIS PROJECT IS NOT WITHIN ANY MUNICIPAL BOUNDARIES

INCOMPLETE PLANS
DO NOT USE FOR R/W ACQUISITION

PRELIMINARY PLANS
DO NOT USE FOR CONSTRUCTION

GRAPHIC SCALES

50 25 0 50 100
PLANS

50 25 0 50 100
PROFILE (HORIZONTAL)

10 5 0 10 20
PROFILE (VERTICAL)

DESIGN DATA

ADT 2003	=	633
ADT 2025	=	1,000
DHV	=	14%
D	=	55%
T	=	3%*
V	=	60 MPH

* TTST 1% DUAL 2%

FUNCTIONAL CLASSIFICATION
RURAL MINOR COLLECTOR

PROJECT LENGTH

LENGTH OF ROADWAY TIP PROJECT B-4327 = 0.205 Miles

LENGTH OF STRUCTURE TIP PROJECT B-4327 = 0.032 Miles

TOTAL LENGTH OF TIP PROJECT B-4327 = 0.237 Miles

Prepared In the Office of:
DIVISION OF HIGHWAYS
1000 Birch Ridge Dr., Raleigh NC, 27610

2002 STANDARD SPECIFICATIONS

RIGHT OF WAY DATE: JUNE 18, 2004

LETTING DATE: JUNE 21, 2005

G.E. BREW, PE
PROJECT ENGINEER

I.T. YOUNIS
PROJECT DESIGN ENGINEER

HYDRAULICS ENGINEER

SIGNATURE: P.E.

ROADWAY DESIGN ENGINEER

SIGNATURE: P.E.

DIVISION OF HIGHWAYS
STATE OF NORTH CAROLINA

SIGNATURE: P.E.
STATE DESIGN ENGINEER

DEPARTMENT OF TRANSPORTATION
FEDERAL HIGHWAY ADMINISTRATION

APPROVED
DIVISION ADMINISTRATOR DATE

11-AUG-2003 12:09
R:\Roadway\Proj\b4327_rdy_tsh.dgn
JBThompson AT RD193407