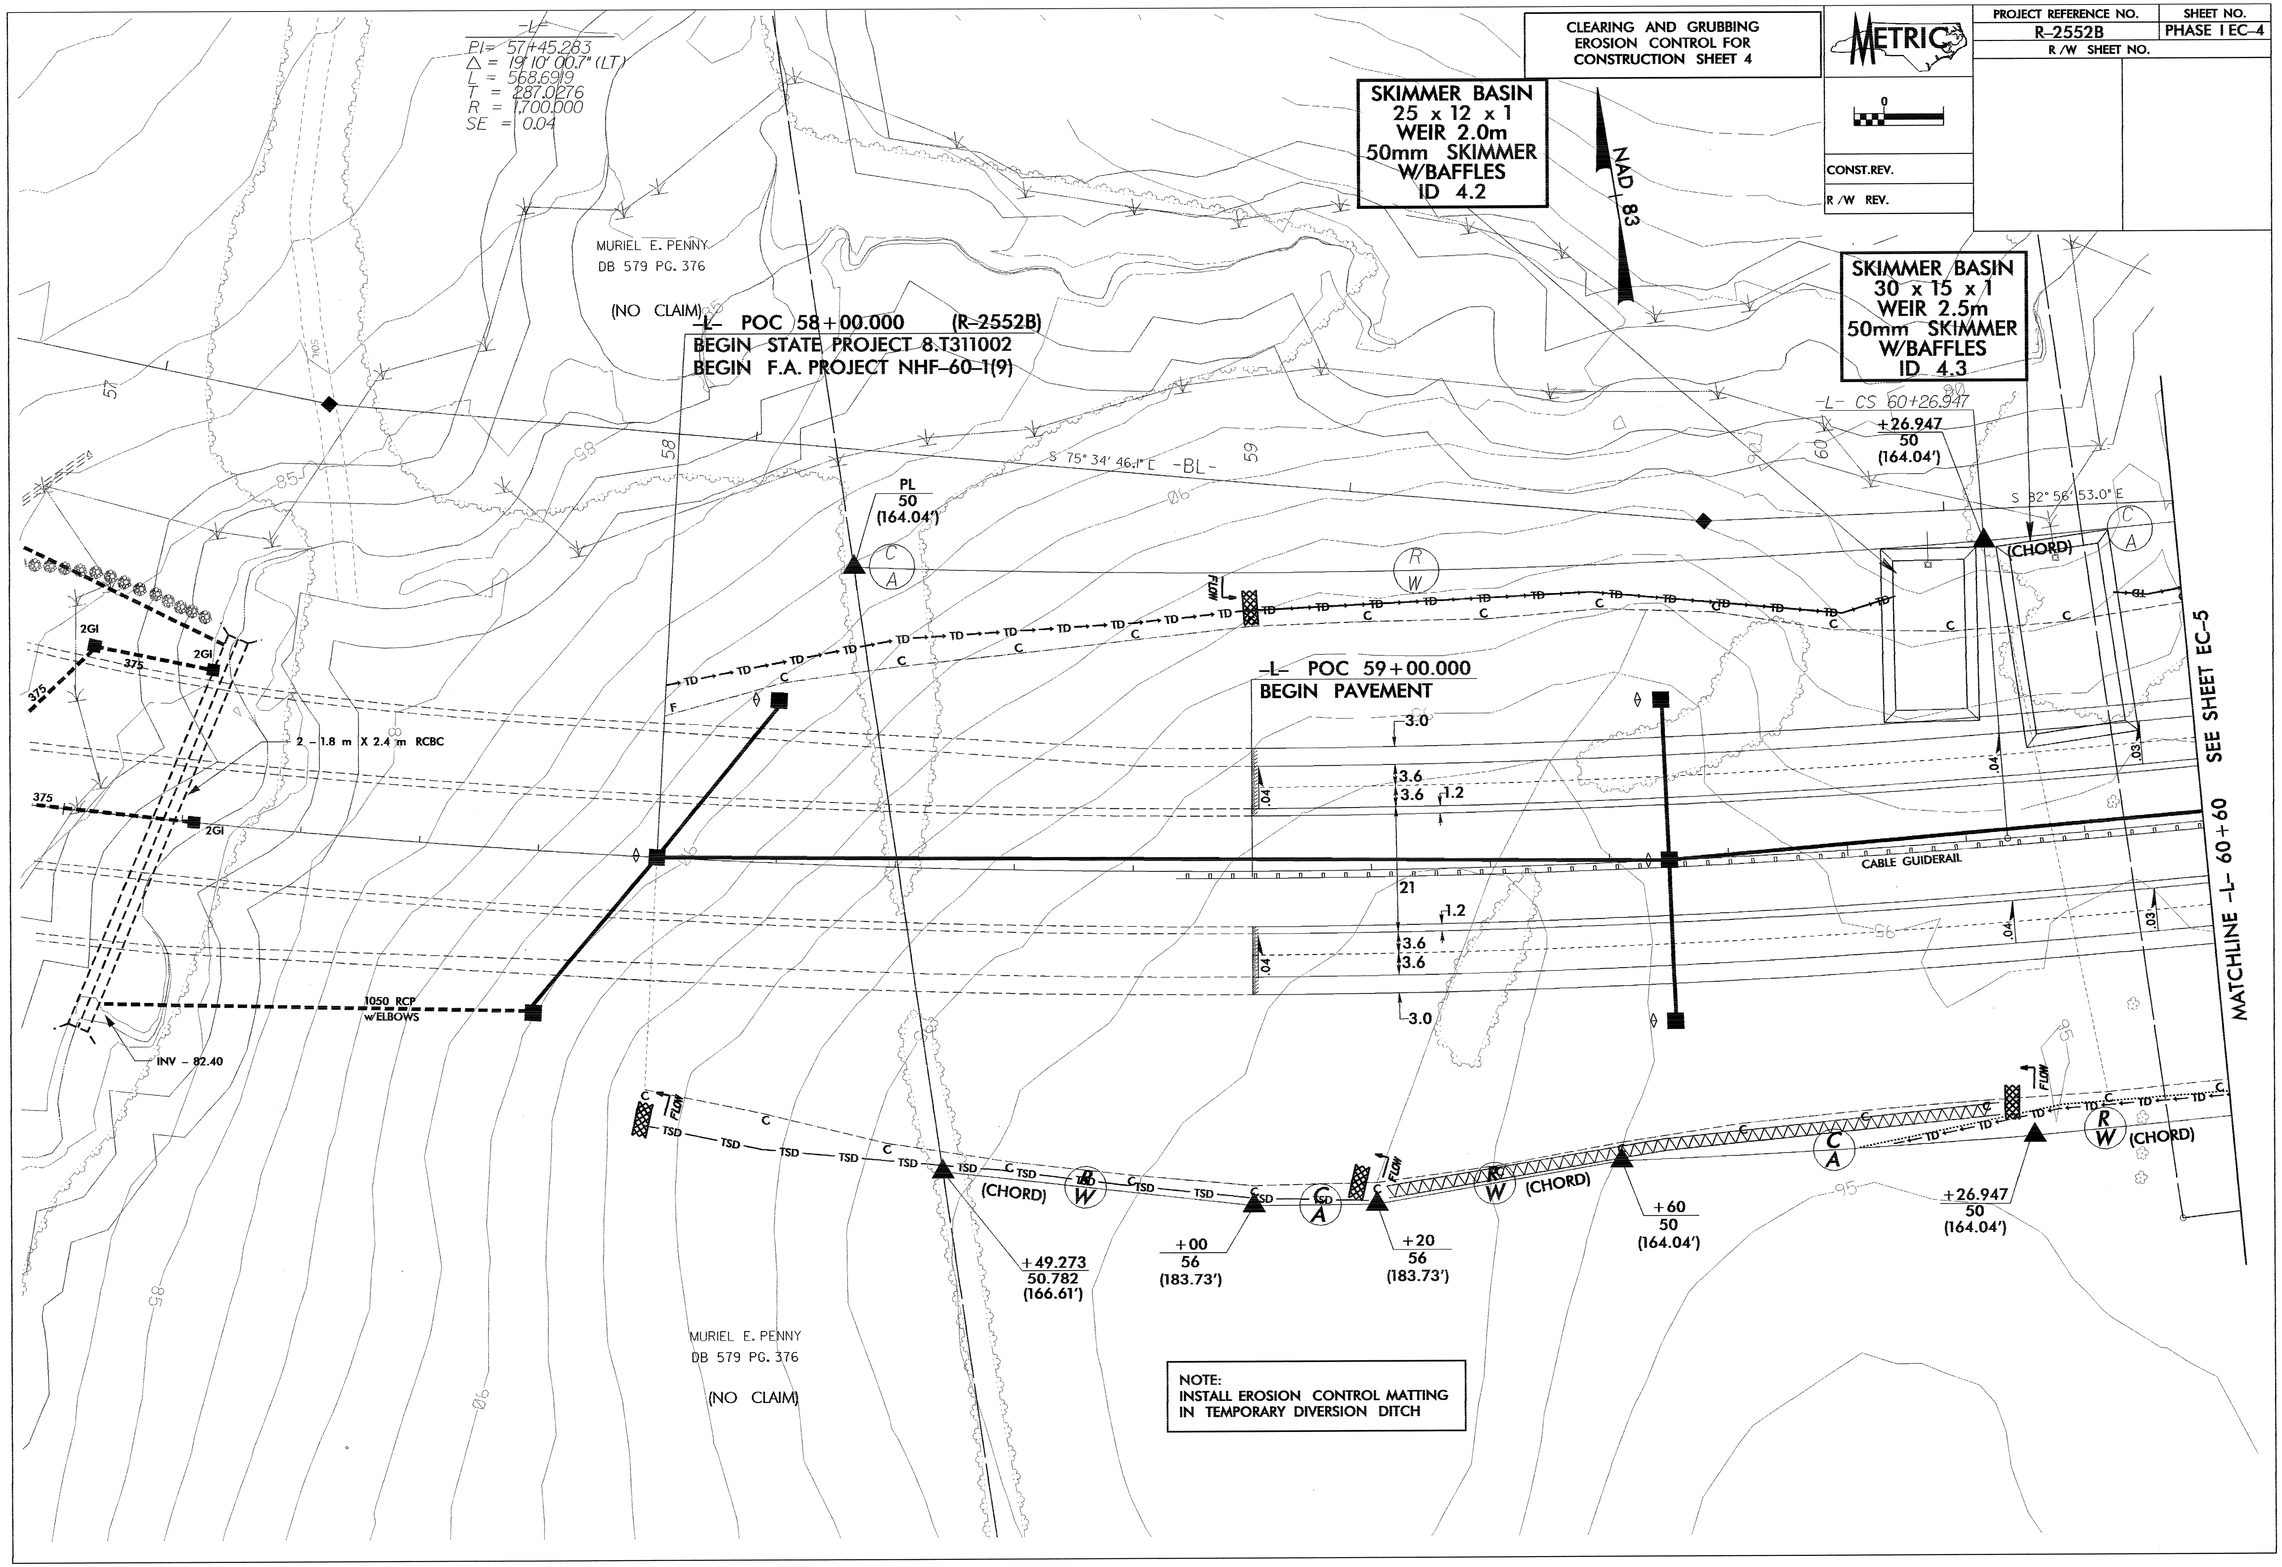
CLEARING AND GRUBBING
EROSION CONTROL FOR
CONSTRUCTION SHEET 4
METRIC
PROJECT REFERENCE NO.
R-2552B
SHEET NO.
PHASE I EC-4
R/W SHEET NO.
CONST.REV.
R/W REV.
SKIMMER BASIN
25 x 12 x 1
WEIR 2.0m
50mm SKIMMER
W/BAFFLES
ID 4.2
SKIMMER BASIN
30 x 15 x 1
WEIR 2.5m
50mm SKIMMER
W/BAFFLES
ID 4.3
NAD 83
-L-
PI= 57+45.283
Δ = 19° 10' 00.7" (LT)
L = 568.6919
T = 287.0276
R = 1,700.000
SE = 0.04
MURIEL E. PENNY
DB 579 PG. 376
(NO CLAIM)
-L- POC 58+00.000 (R-2552B)
BEGIN STATE PROJECT 8.T311002
BEGIN F.A. PROJECT NHF-60-1(9)
-L- CS 60+26.947
+26.947
50
(164.04')
S 75° 34' 46.1" E
-BL-
S 82° 56' 53.0" E
PL
50
(164.04')
(CHORD)
-L- POC 59+00.000
BEGIN PAVEMENT
2 - 1.8 m X 2.4 m RCBC
1050 RCP
w/ELBOWS
INV - 82.40
CABLE GUIDERAIL
SEE SHEET EC-5
MATCHLINE -L- 60+60
+49.273
50.782
(166.61')
+00
56
(183.73')
+20
56
(183.73')
+60
50
(164.04')
+26.947
50
(164.04')
MURIEL E. PENNY
DB 579 PG. 376
(NO CLAIM)
NOTE:
INSTALL EROSION CONTROL MATTING
IN TEMPORARY DIVERSION DITCH