PROJ. REFERENCE NO.	SHEET NO.
R-2552B&C	PM-11

METRIC

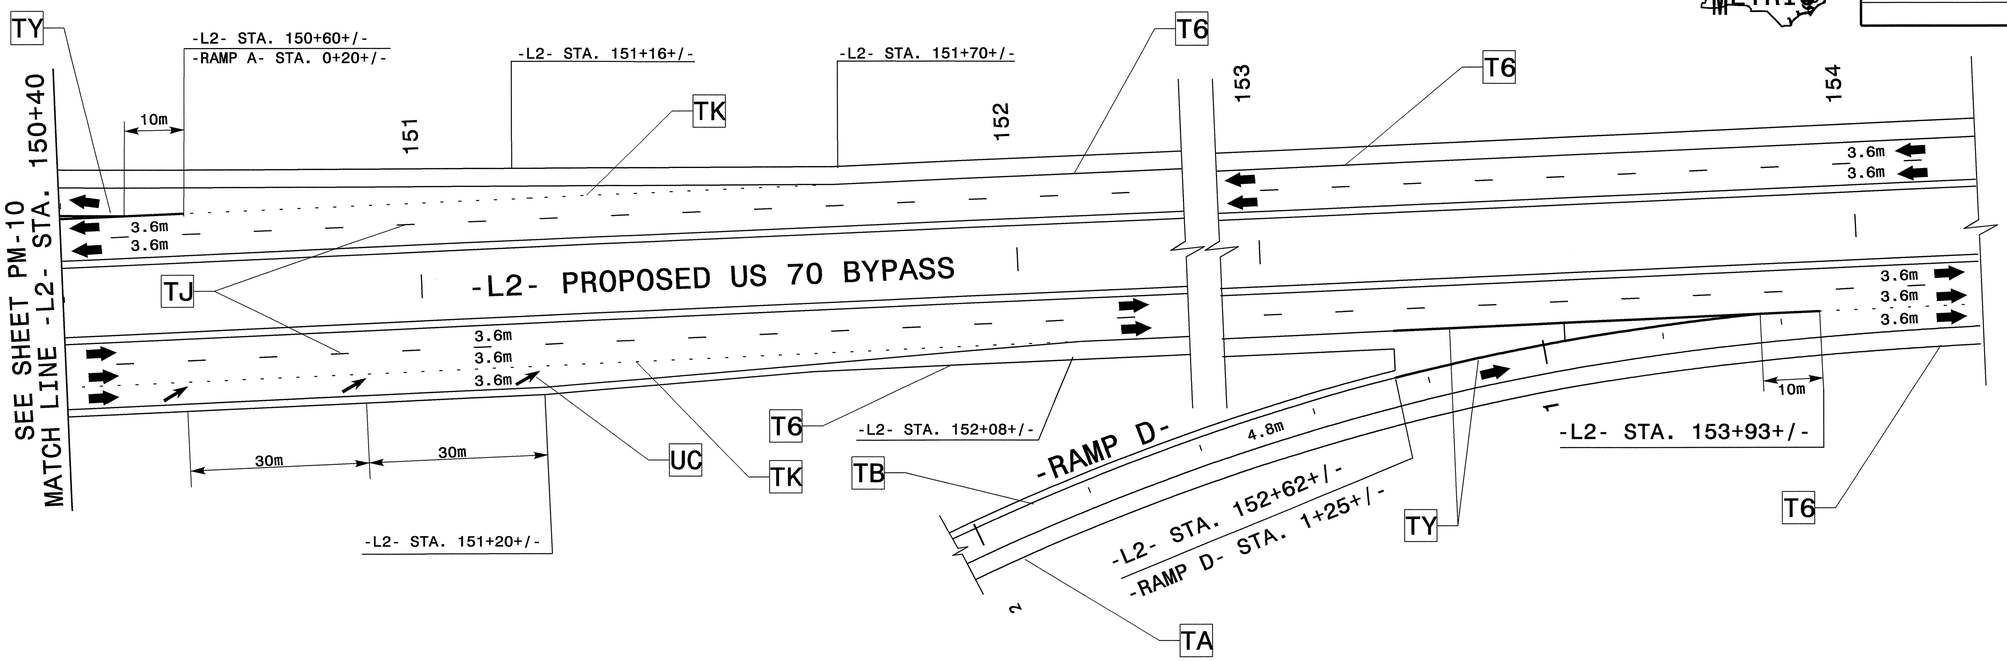

REFER TO PM-1 FOR FINAL PAVEMENT MARKINGS SCHEDULE

APPROVED: Joseph Ishak DATE: 9/21/05

SEAL

NORTH CAROLINA PROFESSIONAL SEAL 028380 ENGINEER JOSEPH ISHAK

FINAL PAVEMENT MARKING PLAN

SCALE:	NONE
DATE:	JAN. 2005
DWG. BY:	HAL
DESIGN BY:	HAL
REVIEWED BY:	JLP

DIVISION OF HIGHWAYS — TRAFFIC ENGINEERING BRANCH — TRAFFIC ENGINEERING DESIGN UNIT

REVISIONS	
CADD FILE	

17-FEB-2005 07:39
\\ets-ccf501\R2552C$\traffic\pm\r-2552c_tc_btpm.dgn
halowandos AT TETCC2250