PROJECT REFERENCE NO.	SHEET NO.
R-2552C	EC-54/CONST.27
R/W SHEET NO.	
ROADWAY DESIGN ENGINEER	HYDRAULICS ENGINEER

METRIC

GRADING AND DRAINAGE EROSION CONTROL FOR CONSTRUCTION SHEET 27

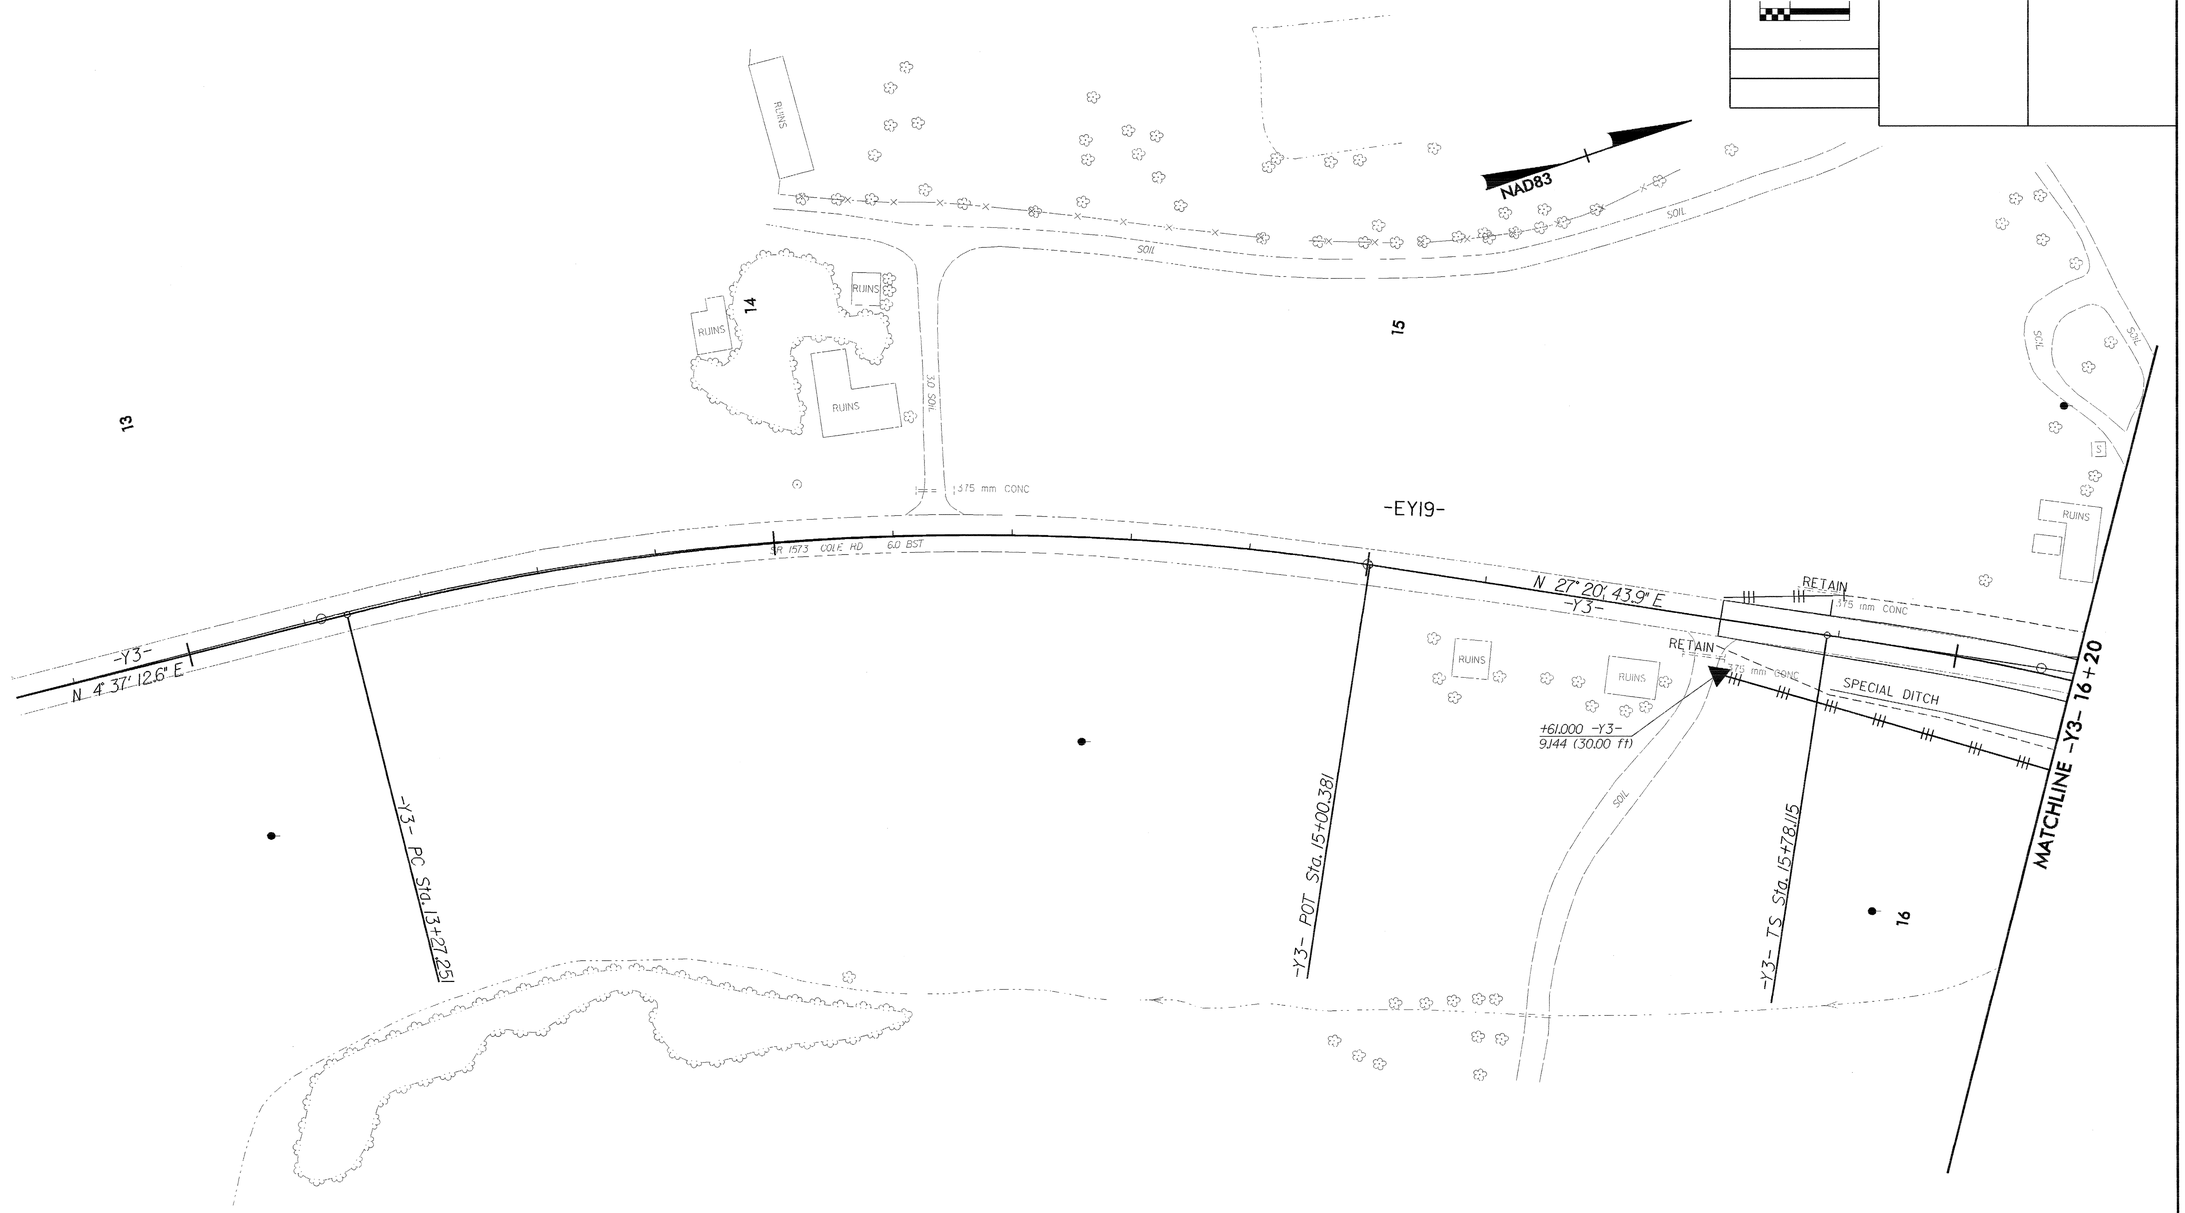

EarthTech
A Tyco International Ltd. Company
701 Corporate Center Drive, Suite 475 Raleigh, NC 27607

6-FEB-2005 11:12
d:\reu\tip\rl_pl\r2552c\earthtech\ec 2nd try\R2552C_RDY_EC_27-2.DGN
jagodzin AT REV221520