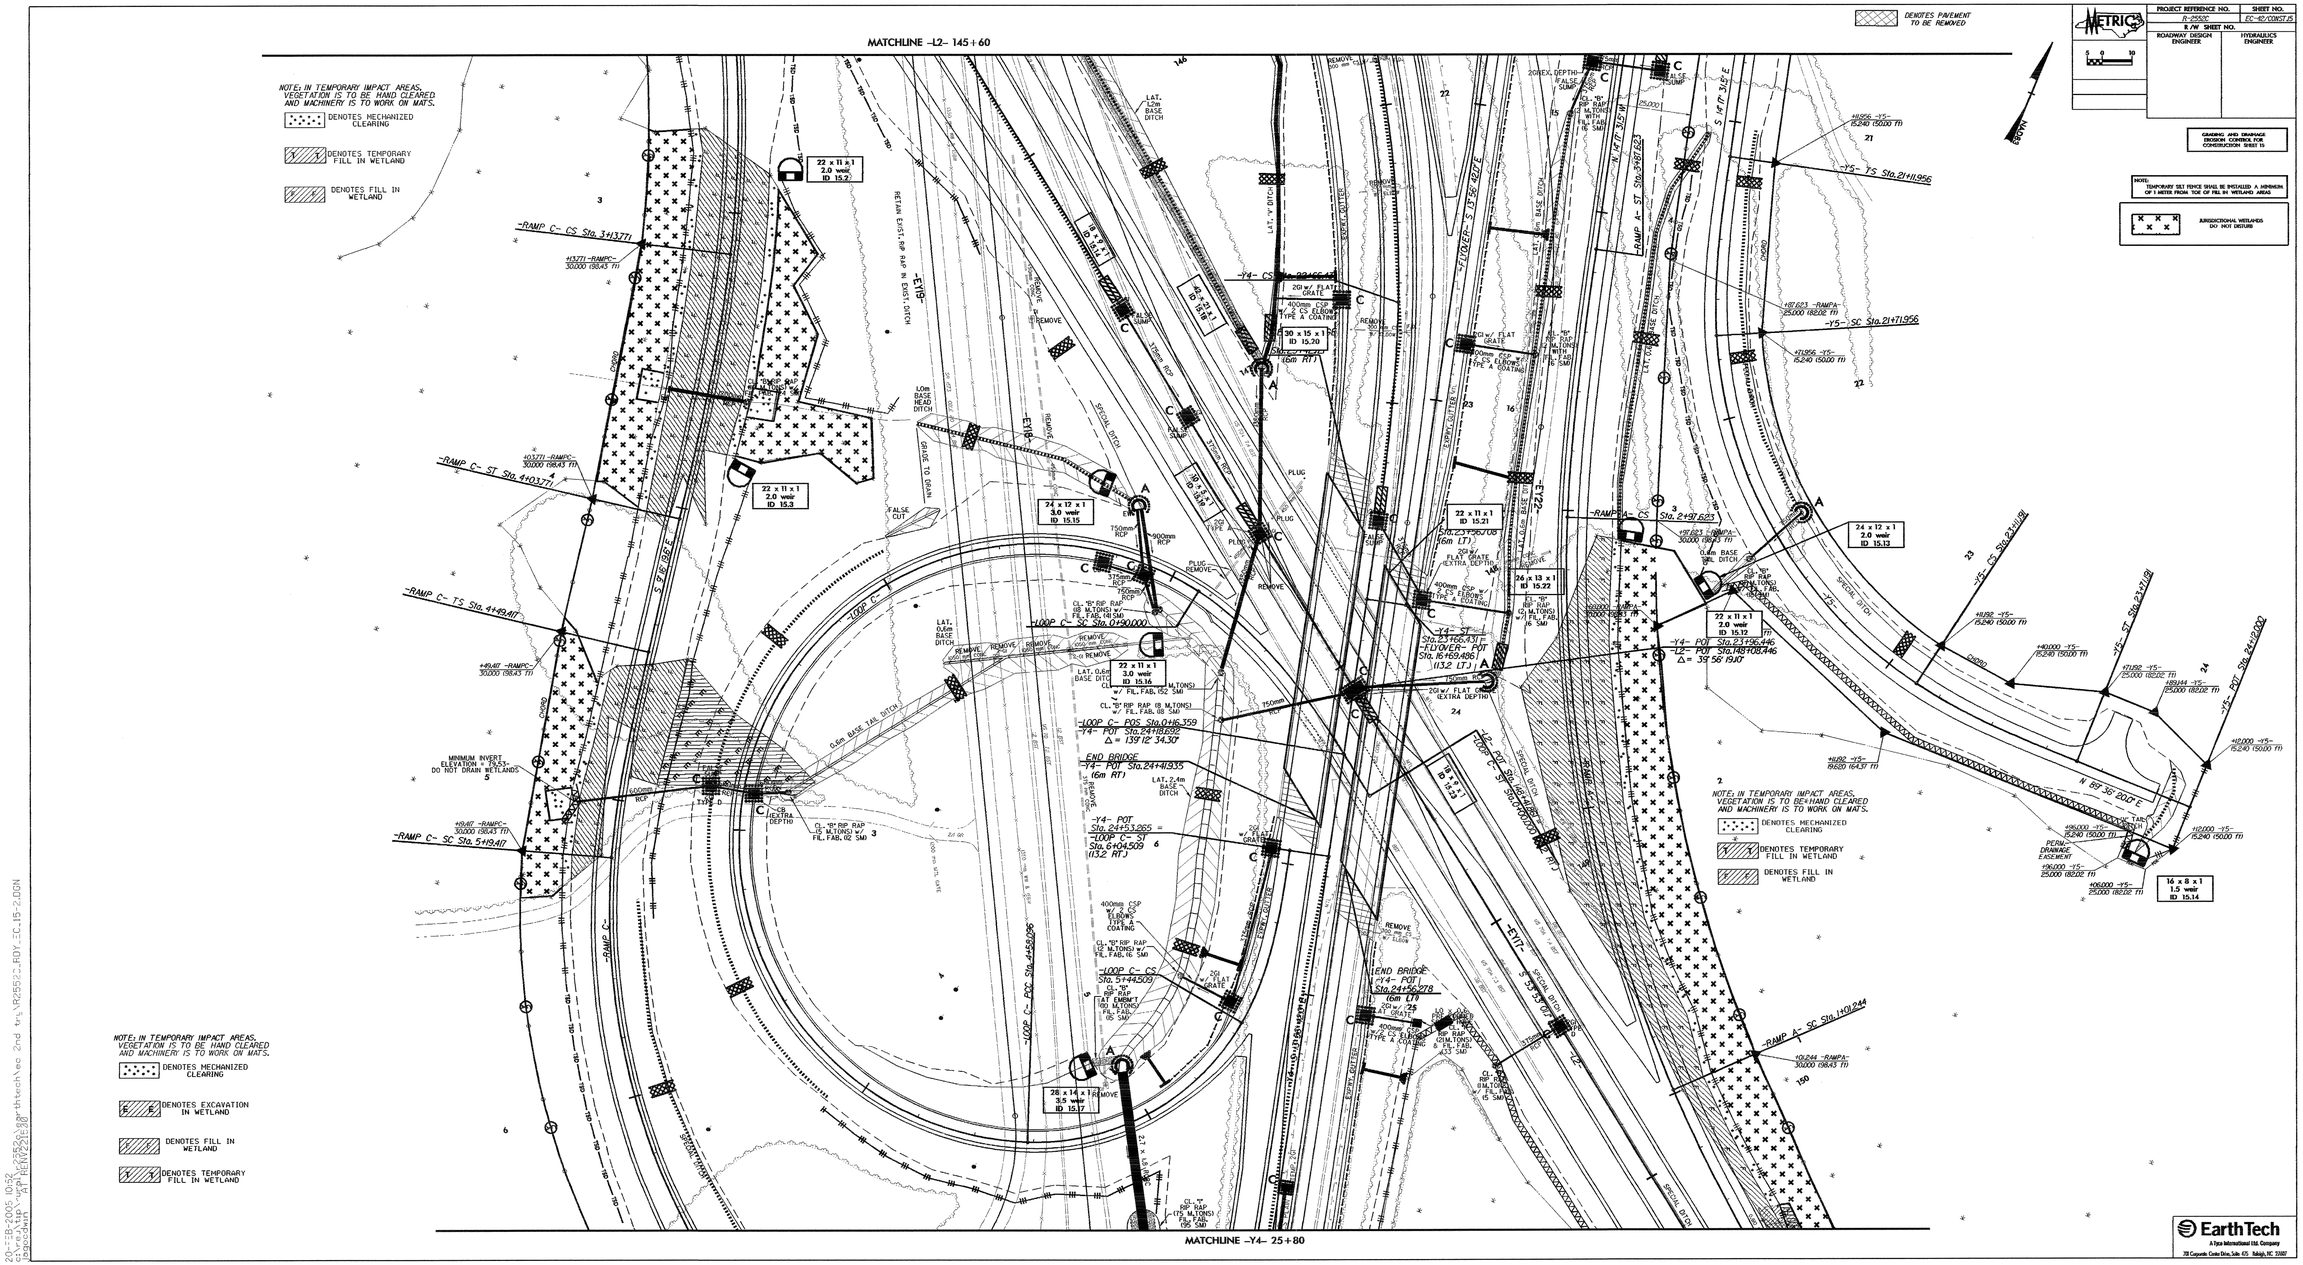

PROJECT REFERENCE NO.	SHEET NO.
R-2552C	EC-42/CONST.15
R/W SHEET NO.	
ROADWAY DESIGN ENGINEER	HYDRAULICS ENGINEER

GRADING AND DRAINAGE EROSION CONTROL FOR CONSTRUCTION SHEET 15

NOTE: TEMPORARY SILT FENCE SHALL BE INSTALLED A MINIMUM OF 1 METER FROM TOE OF FILL IN WETLAND AREAS

JURISDICTIONAL WETLANDS DO NOT DISTURB

EarthTech
A Tyco International Ltd. Company
701 Corporate Center Drive, Suite 475 Raleigh, NC 27607

20-FEB-2005 10:52
c:\rad\tip\wrpl\r2552c\earthtech\ec 2nd trs\R2552C_RDY_EC_15-2.DGN
jagoodwin AT REN22E00