PROJECT REFERENCE NO.	SHEET NO.
R-2552C	EC-38/CONSTJI
R /W SHEET NO.	
ROADWAY DESIGN ENGINEER	HYDRAULICS ENGINEER

METRIC 5 0 10

GRADING AND DRAINAGE EROSION CONTROL FOR CONSTRUCTION SHEET 11

NOTE: TEMPORARY SILT FENCE SHALL BE INSTALLED A MINIMUM OF 1 METER FROM TOE OF FILL IN WETLAND AREAS

NOTE: INSTALL EROSION CONTROL MATTING ON TEMPORARY DIVERSION DITCH

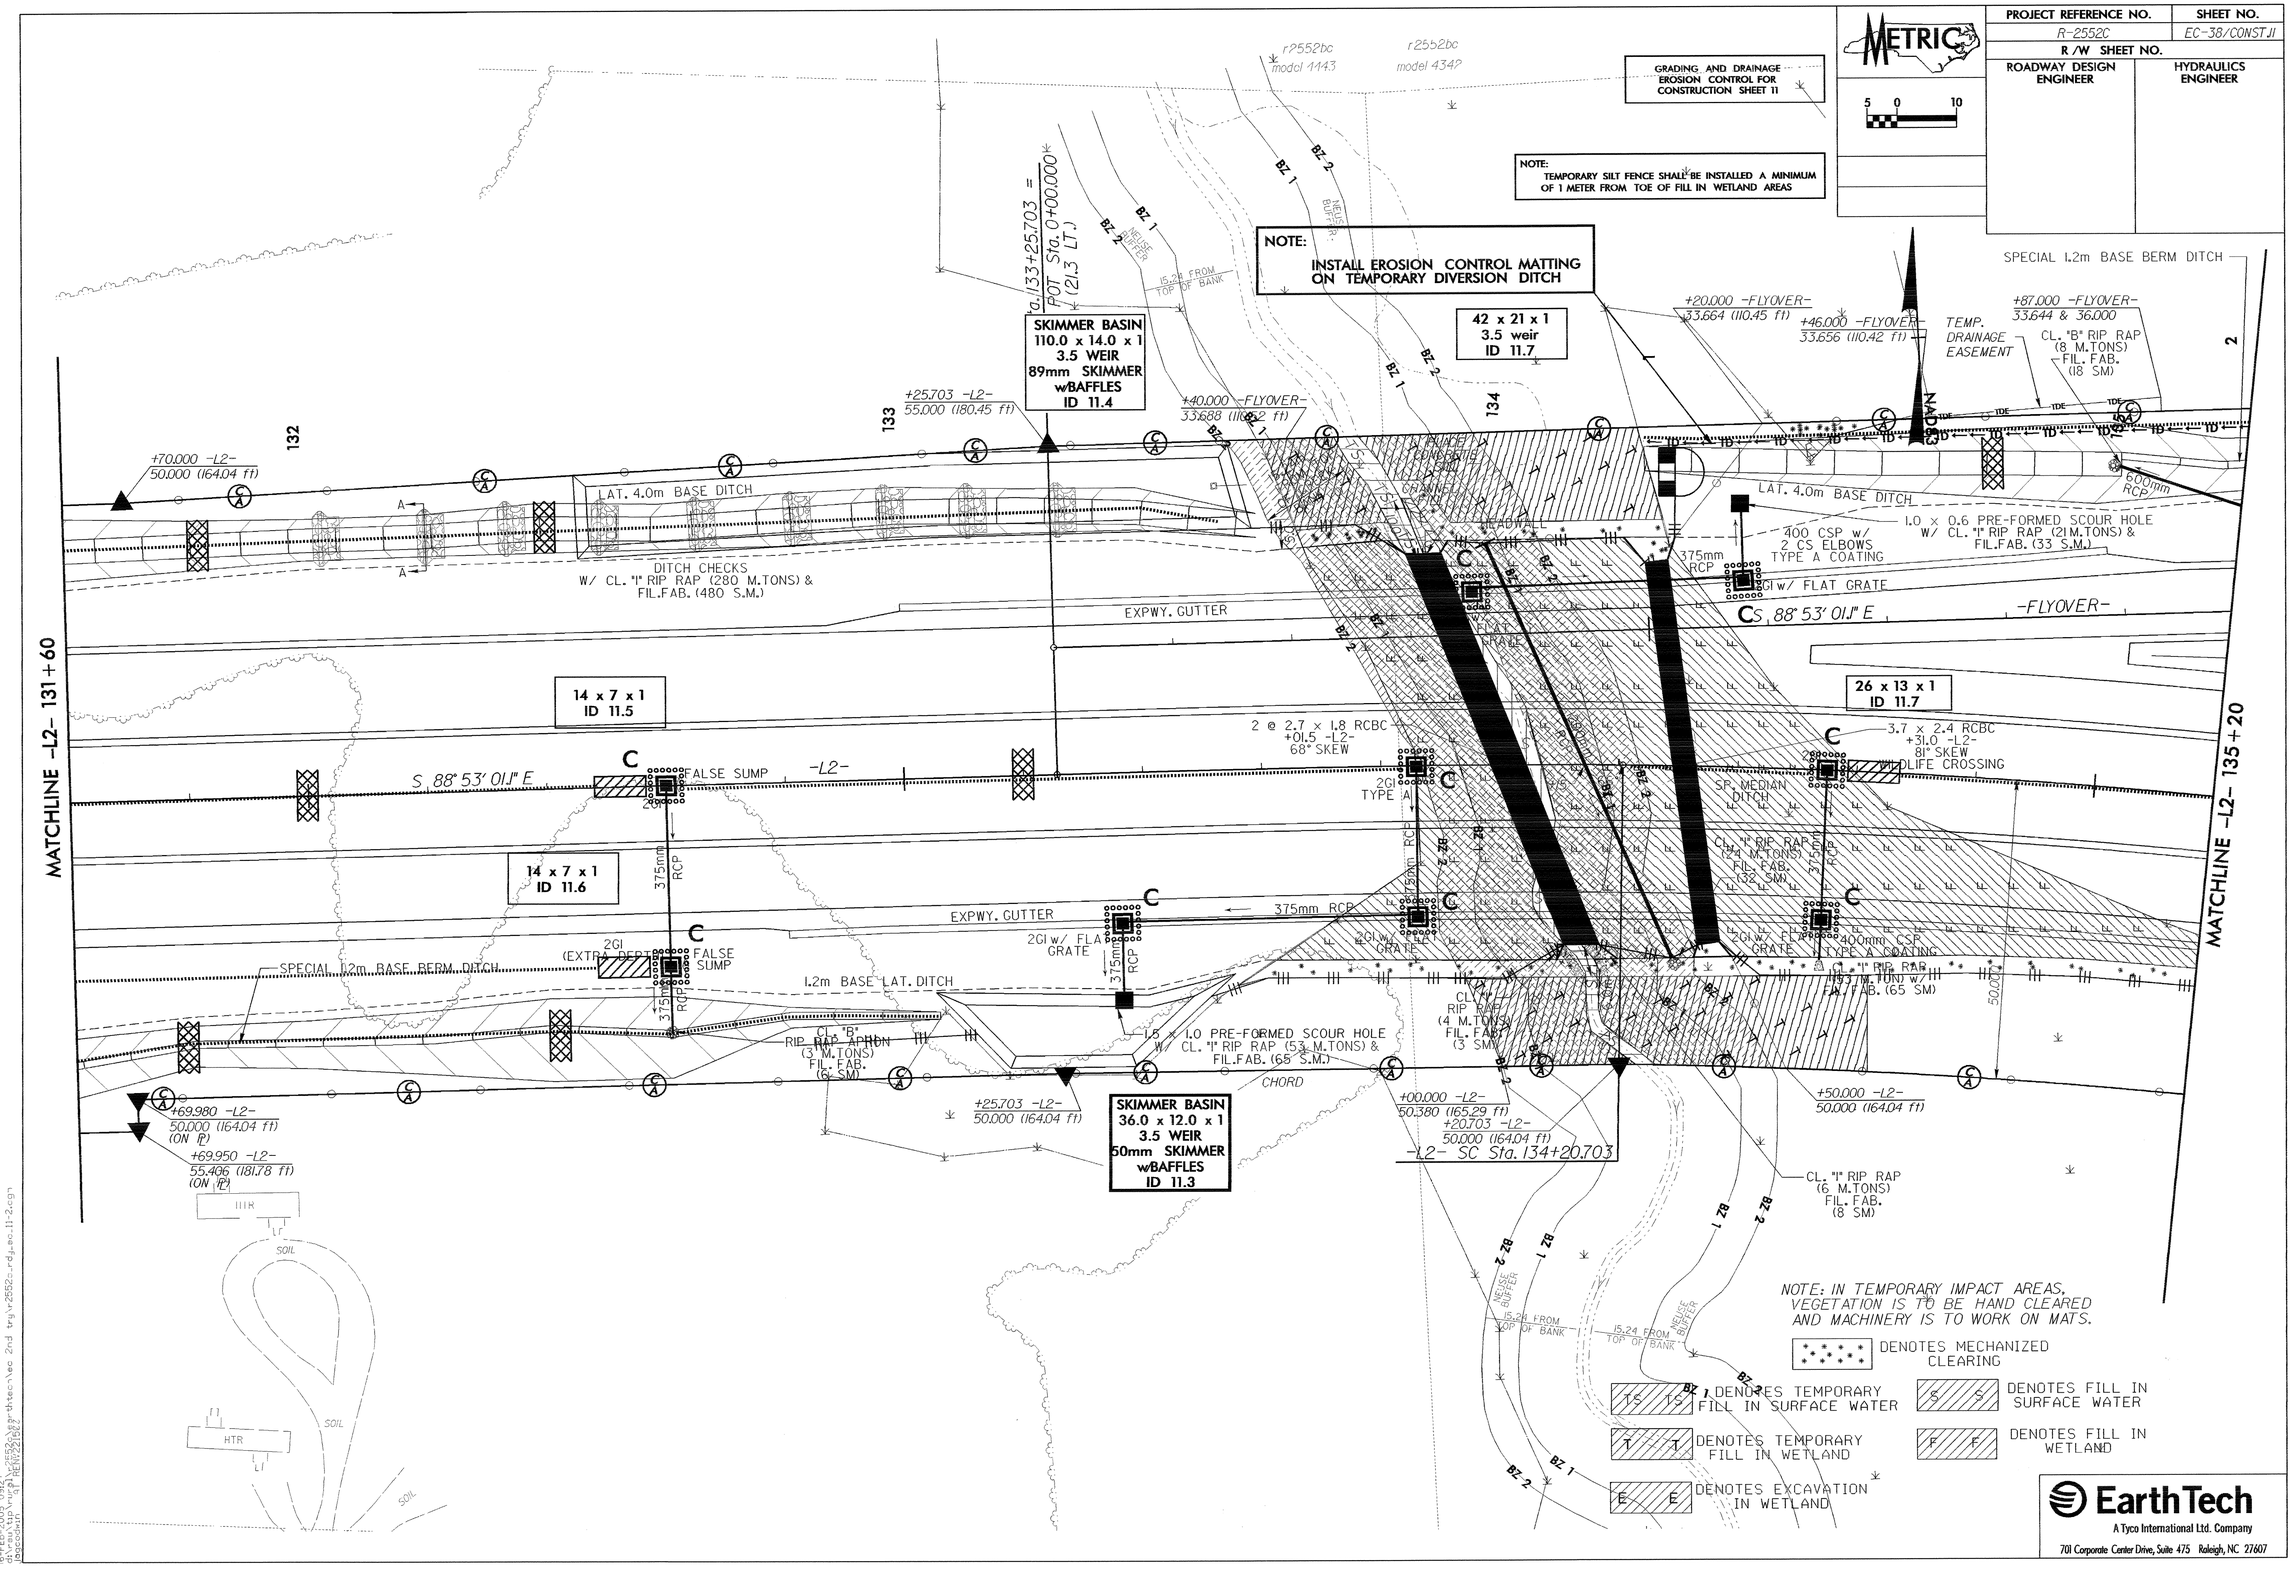

NOTE: IN TEMPORARY IMPACT AREAS, VEGETATION IS TO BE HAND CLEARED AND MACHINERY IS TO WORK ON MATS.

DENOTES MECHANIZED CLEARING

DENOTES TEMPORARY FILL IN SURFACE WATER

DENOTES FILL IN SURFACE WATER

DENOTES TEMPORARY FILL IN WETLAND

DENOTES FILL IN WETLAND

DENOTES EXCAVATION IN WETLAND

EarthTech
A Tyco International Ltd. Company
701 Corporate Center Drive, Suite 475 Raleigh, NC 27607

6-FEB-2005 08:37
dgn=r2552c_erosion_ec2.dgn