PROJECT REFERENCE NO.	SHEET NO.
R-2552C	EC-33/CONST.6
R/W SHEET NO.	
ROADWAY DESIGN ENGINEER	HYDRAULICS ENGINEER

GRADING AND DRAINAGE EROSION CONTROL FOR CONSTRUCTION SHEET 6

METRIC

5 0 10

CONST.REV.

R/W REV.

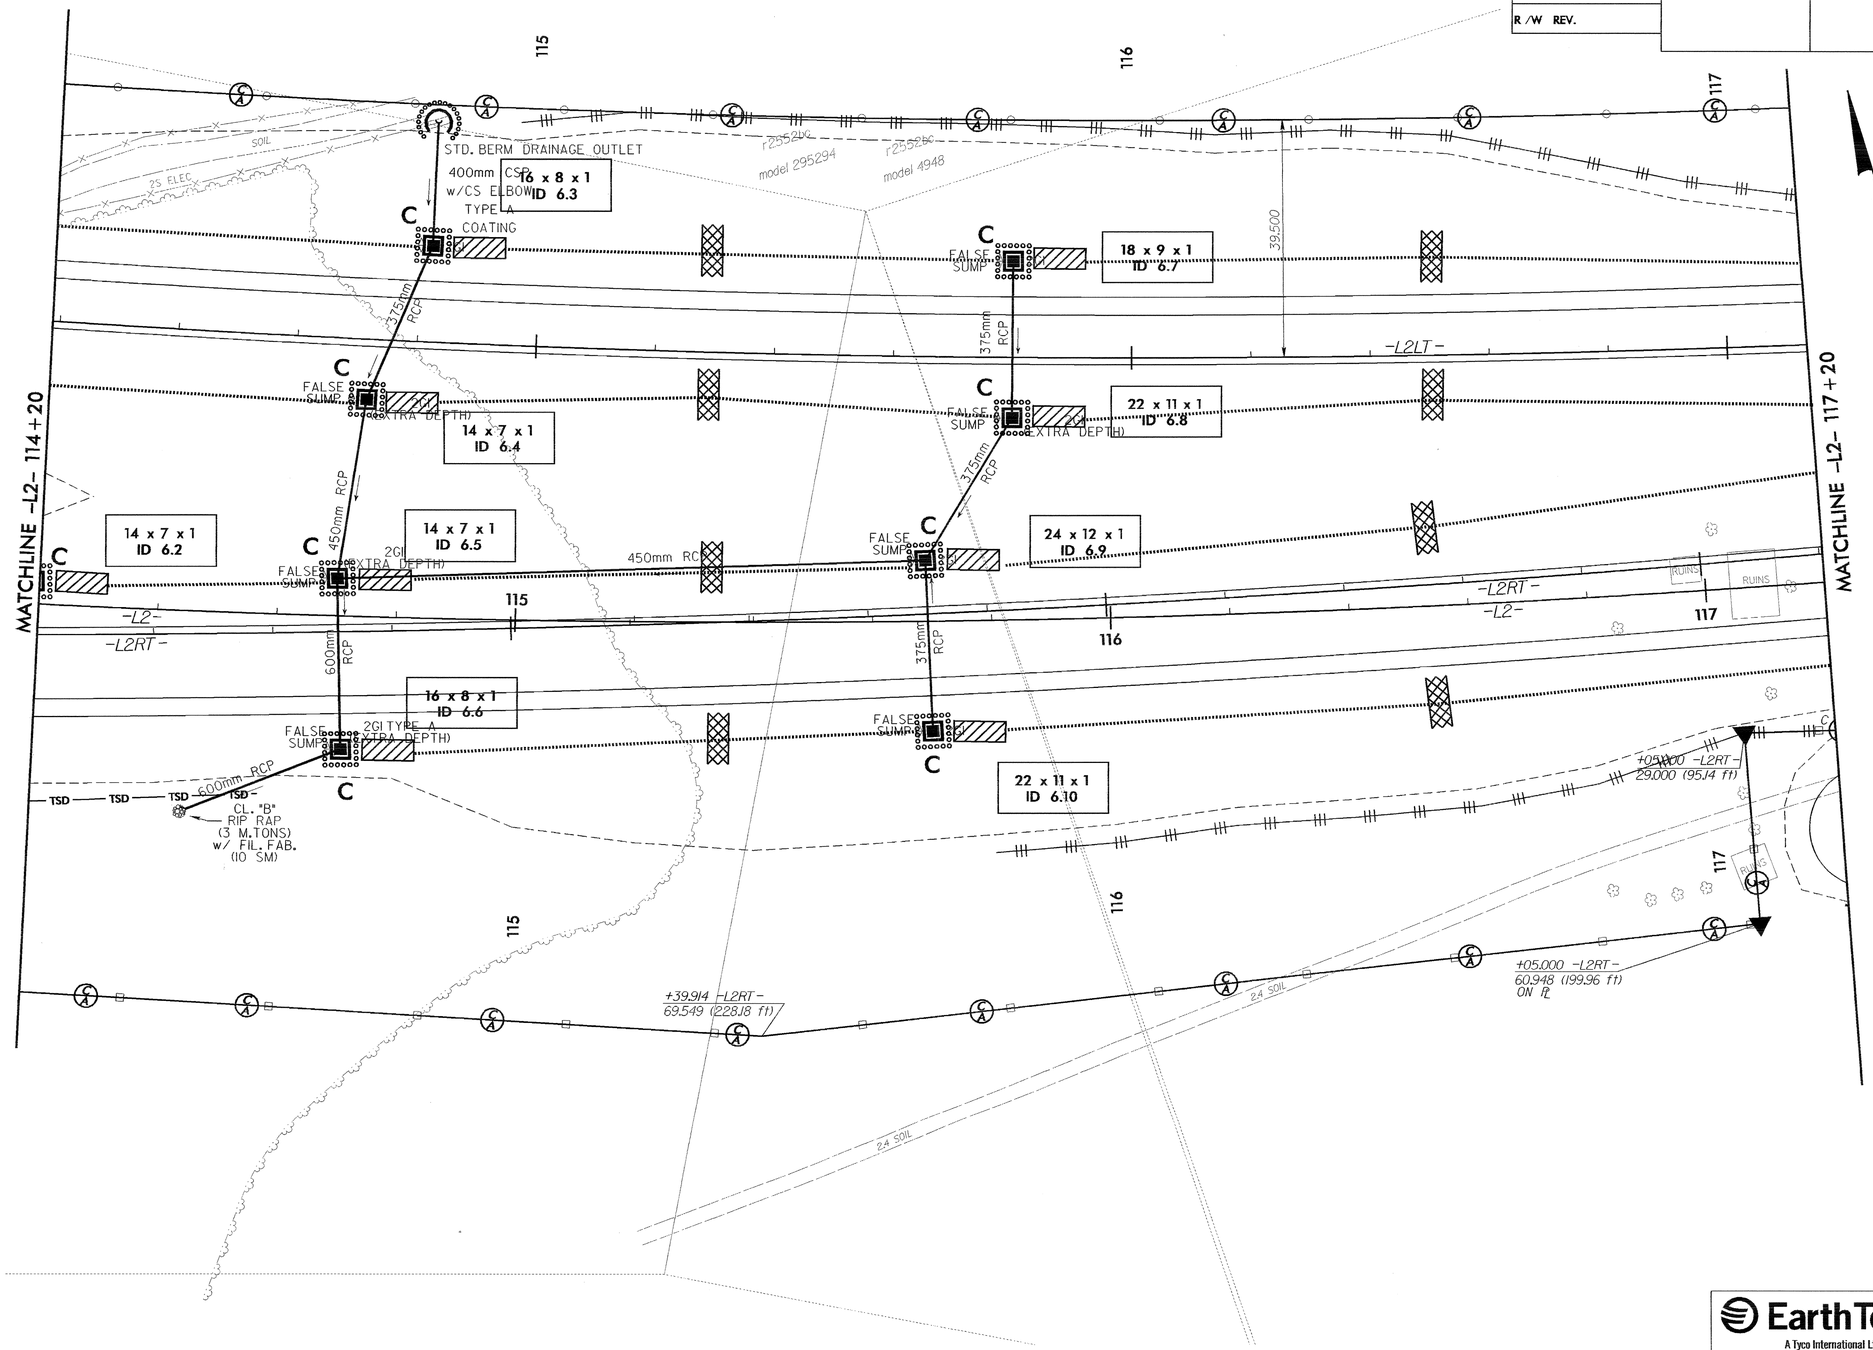

EarthTech
A Tyco International Ltd. Company
701 Corporate Center Drive, Suite 475 Raleigh, NC 27607

6-FEB-2005 08:38
d:\rev\tip\rwp\r2552c\earthtech\ec 2nd try\R2552C_RDY_EC_06-2.DGN
jagoodwin AT REV221500