SPECIAL STILLING BASIN WITH ROCK PAD

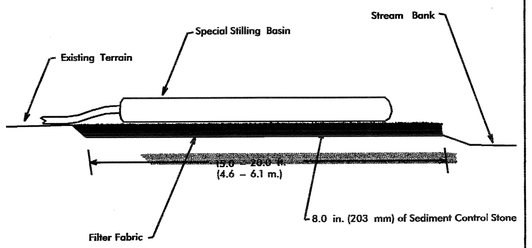

Not To Scale

Note: Provide Stabilized Outlet to Streambank

JURISDICTIONAL AREA
DO NOT DISTURB

NOTE:
UTILIZE SPECIAL STILLING BASIN AND/OR TEMPORARY ROCK SEDIMENT DAM TYPE – B AS STILLING BASIN WHERE APPLICABLE.

GRADING AND DRAINAGE EROSION CONTROL FOR CONSTRUCTION SHEET 4

METRIC
5 0 10

PROJECT REFERENCE NO.	SHEET NO.
R-2552C	EC-3I/CONST.4
R /W SHEET NO.	
ROADWAY DESIGN ENGINEER	HYDRAULICS ENGINEER

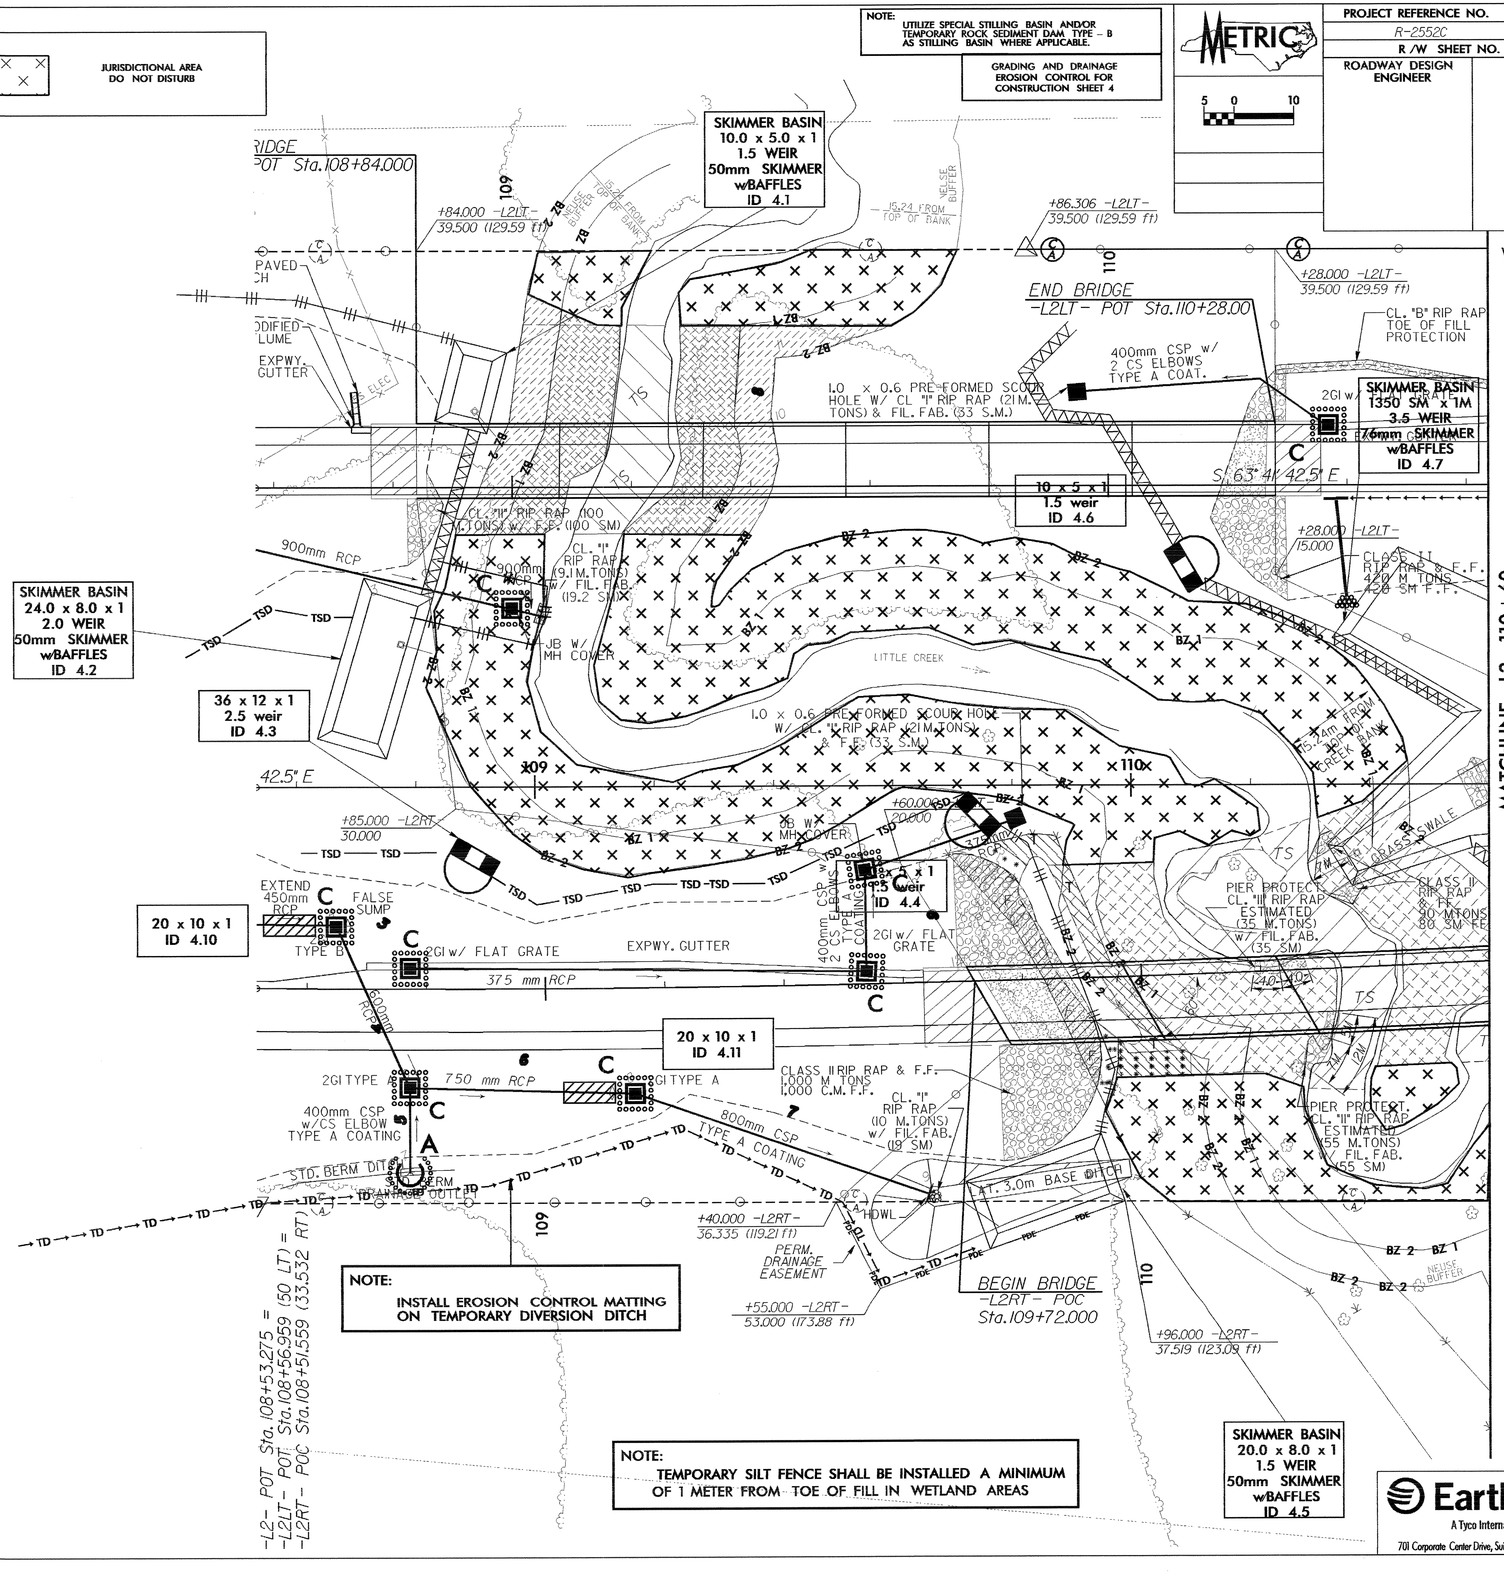

NOTE:
INSTALL EROSION CONTROL MATTING ON TEMPORARY DIVERSION DITCH

NOTE:
TEMPORARY SILT FENCE SHALL BE INSTALLED A MINIMUM OF 1 METER FROM TOE OF FILL IN WETLAND AREAS

F F DENOTES FILL IN WETLAND

T T DENOTES TEMPORARY FILL IN WETLAND

S S DENOTES FILL IN SURFACE WATER

TS TS DENOTES TEMPORARY FILL IN SURFACE WATER

DENOTES MECHANIZED CLEARING

EarthTech
A Tyco International Ltd. Company
701 Corporate Center Drive, Suite 475 Raleigh, NC 27607

a:\FEB-2005.ntf
d:\projects\r-2552c\earthtech\eo 2nd try\r2552c_rdy_eo_04-2.dgn