PROJECT REFERENCE NO.	SHEET NO.
R-2552C	EC-7/CONST.8
R/W SHEET NO.	
ROADWAY DESIGN ENGINEER	HYDRAULICS ENGINEER

METRIC

5 0 10

CLEARING AND GRUBBING EROSION CONTROL FOR CONSTRUCTION SHEET 8

NOTE: PLACE TEMPORARY ROCK SEDIMENT DAMS TYPE- B AND TEMPORARY ROCK SILT CHECKS TYPE-A AT DRAINAGE OUTLETS.

ENVIRONMENTALLY SENSITIVE AREA APPLIES TO BUFFER ZONES 1 AND 2 SEE PROJECT SPECIAL PROVISIONS

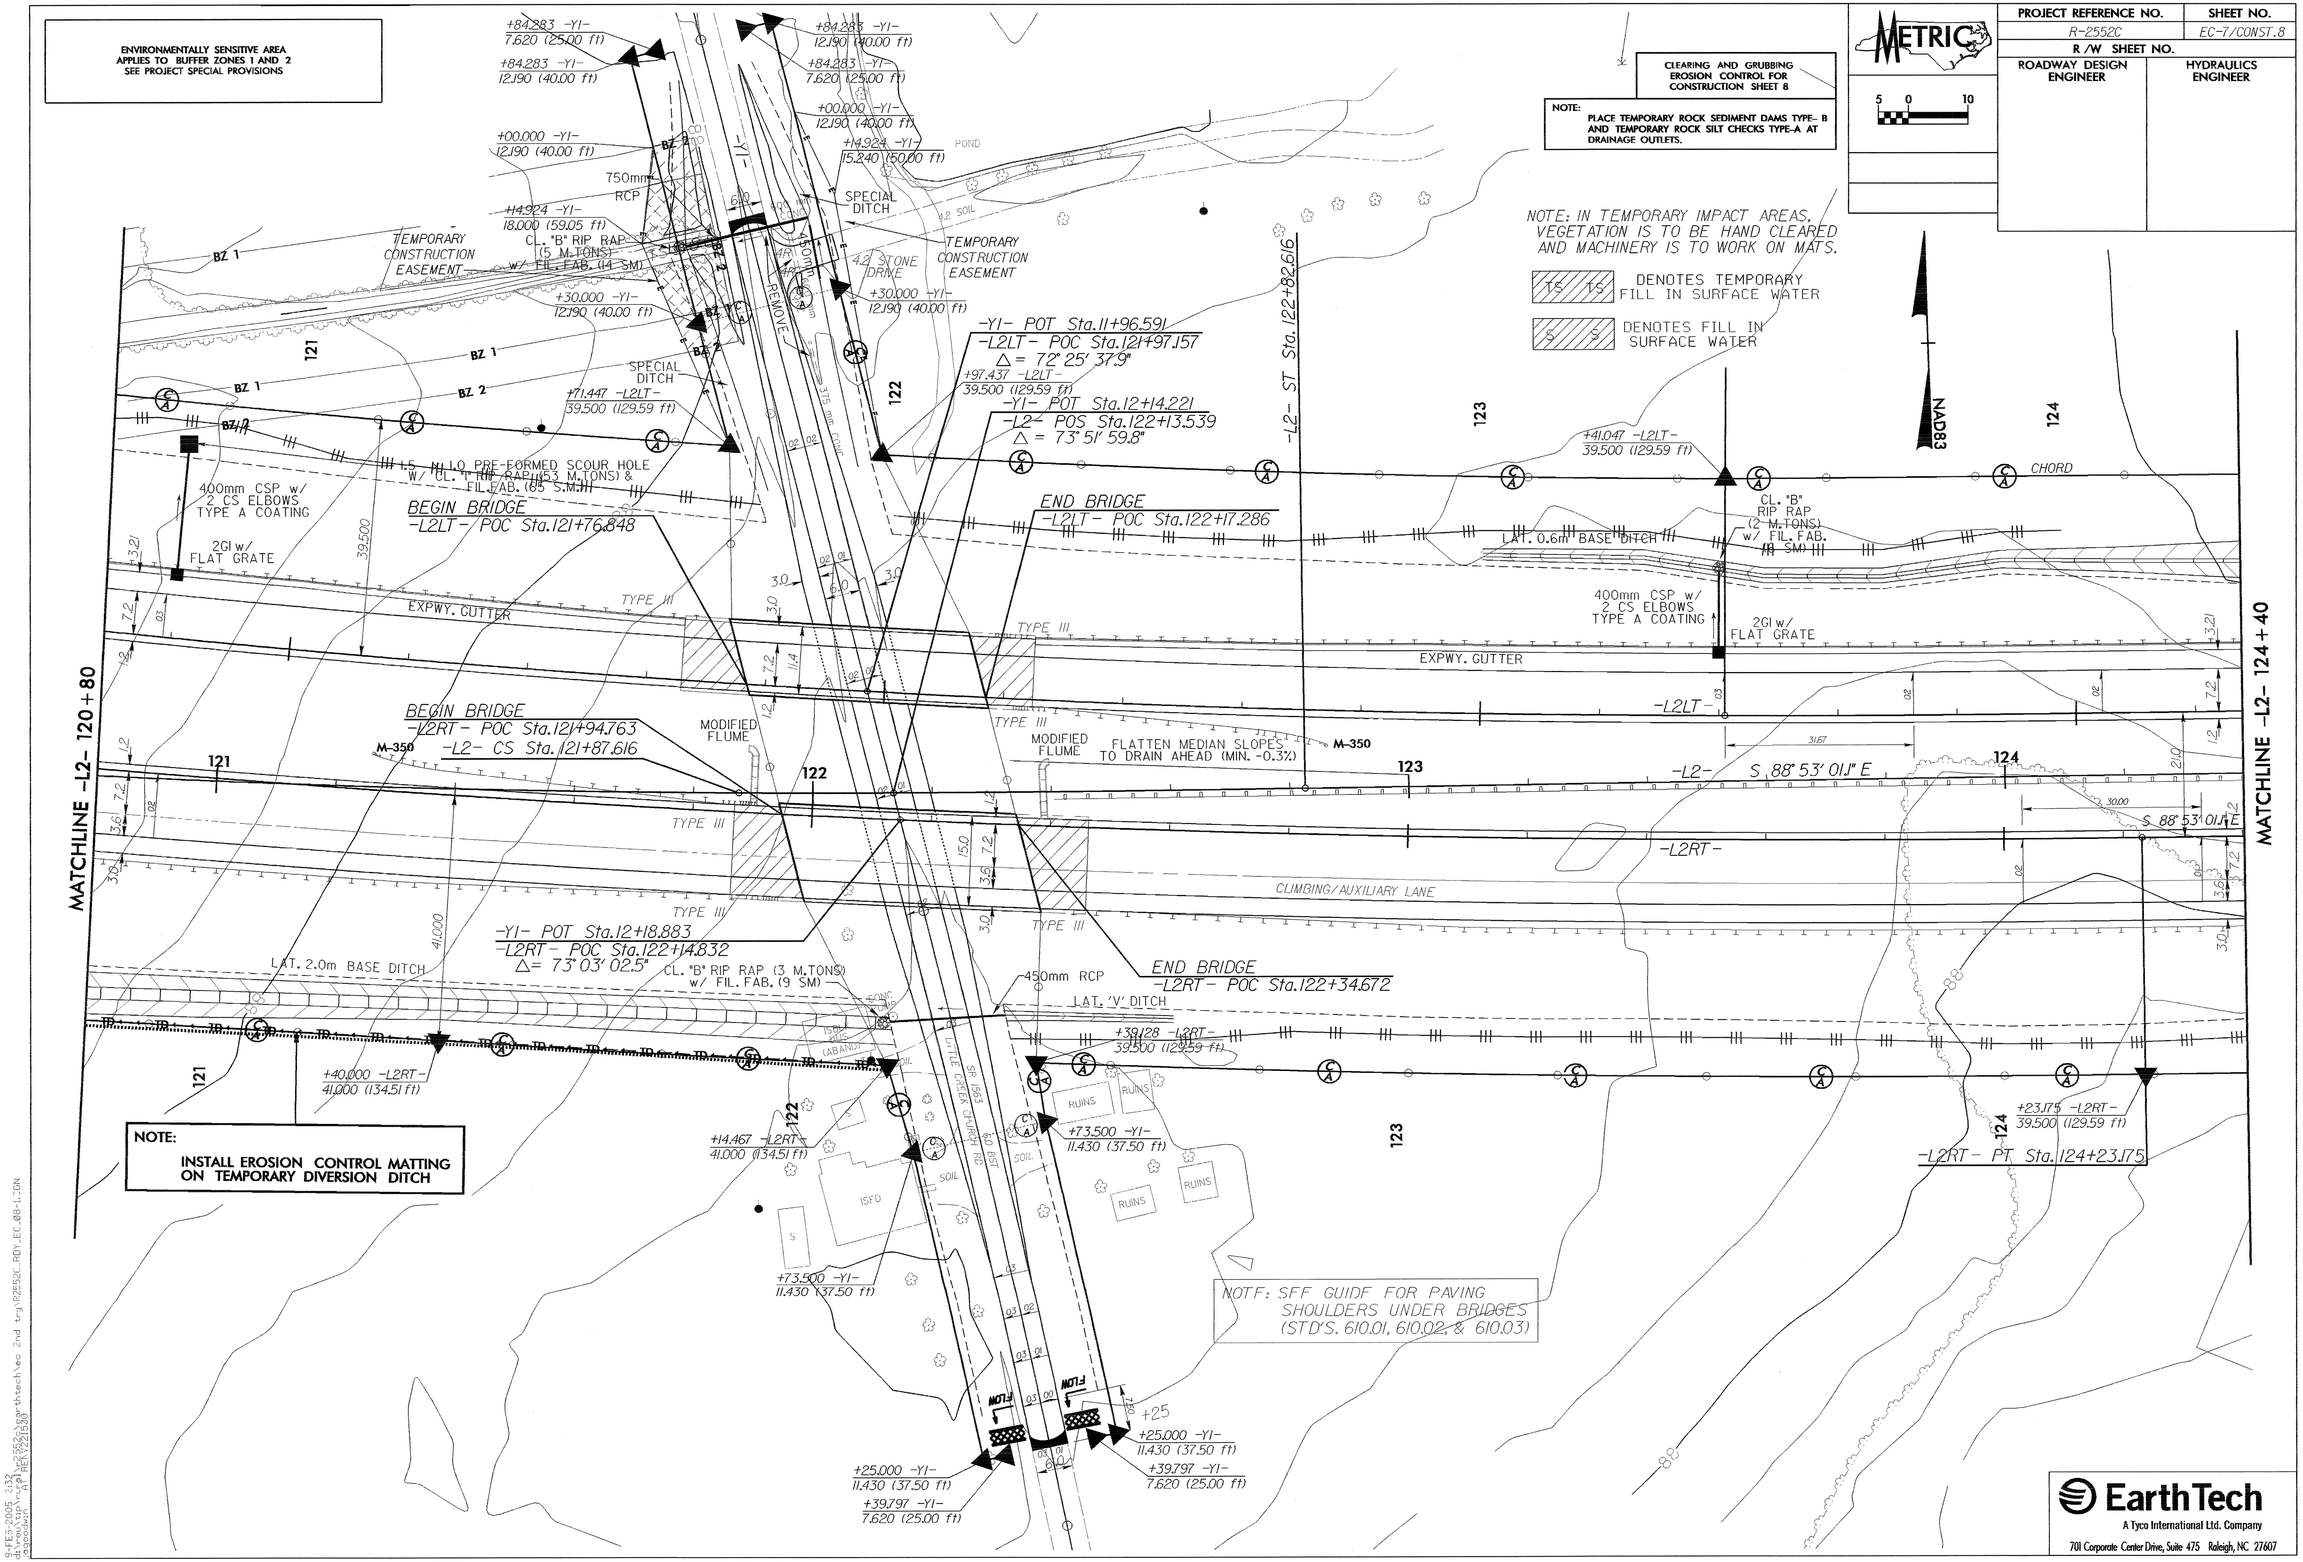

EarthTech
A Tyco International Ltd. Company
701 Corporate Center Drive, Suite 475 Raleigh, NC 27607