PROJECT REFERENCE NO.	SHEET NO.
R-2552C	2-D
R /W SHEET NO.	

ROADWAY DESIGN ENGINEER

NORTH CAROLINA PROFESSIONAL SEAL 15759 ENGINEER STEPHEN G. BROOKS
3/15/05

STATE PAVEMENT DESIGN ENGINEER

NORTH CAROLINA PROFESSIONAL SEAL 13208 ENGINEER JOHN-CHI CHEN
3/21/05

CONST.REV.

R /W REV.

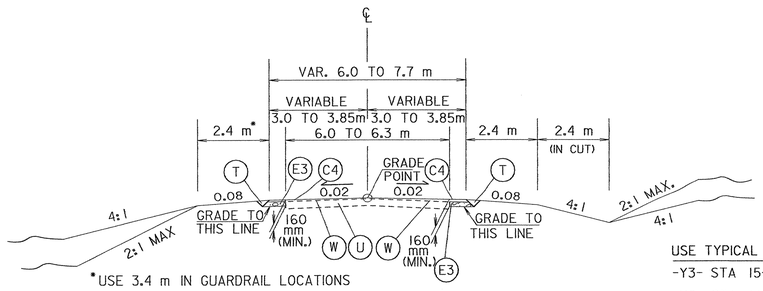

USE TYPICAL SECTION NO. 11 AS FOLLOWS:

-Y3- STA 15+60.000 TO 17+00.000

-Y6- STA 14+20.000 TO 15+40.000

TYPICAL SECTION NO. 11

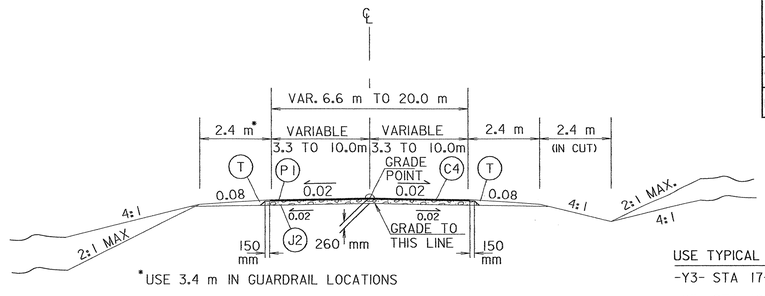

USE TYPICAL SECTION NO. 12 AS FOLLOWS:

-Y3- STA 17+00.000 TO 17+90.000

-Y5- STA 10+25.000 TO 24+00.000

-Y6- STA 10+51.200 TO 14+20.000

TYPICAL SECTION NO. 12

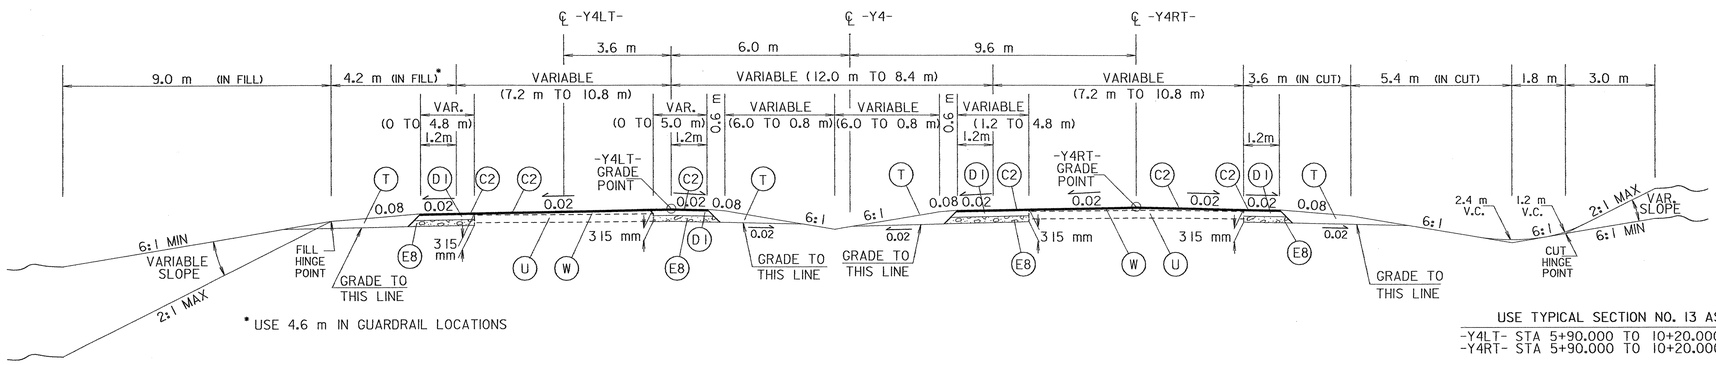

USE TYPICAL SECTION NO. 13 AS FOLLOWS:

-Y4LT- STA 5+90.000 TO 10+20.000

-Y4RT- STA 5+90.000 TO 10+20.000

TYPICAL SECTION NO. 13

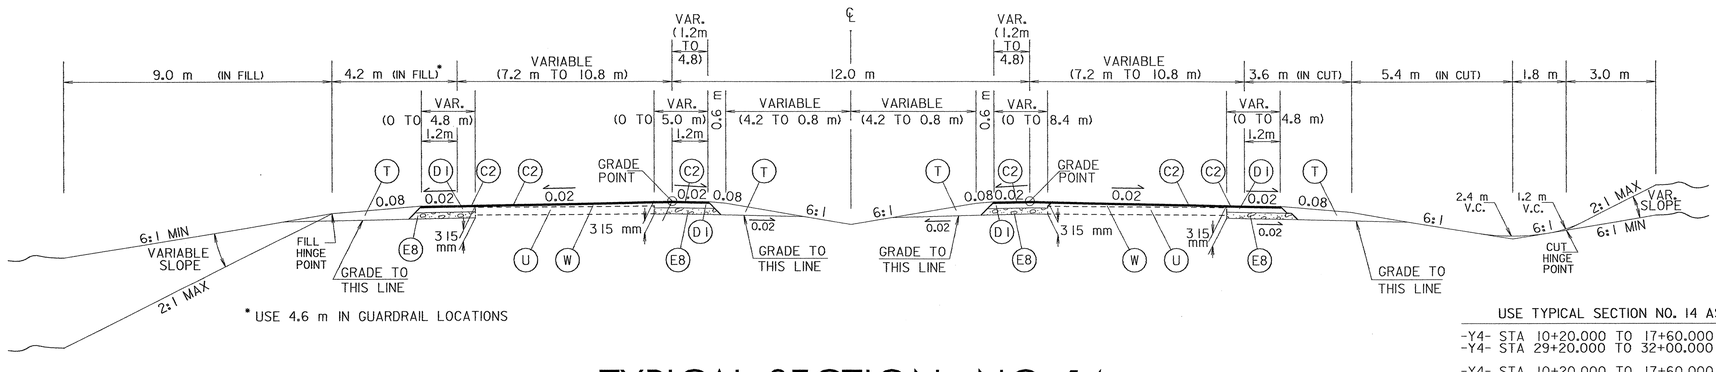

USE TYPICAL SECTION NO. 14 AS FOLLOWS:

-Y4- STA 10+20.000 TO 17+60.000 (RT)

-Y4- STA 29+20.000 TO 32+00.000 (RT)

-Y4- STA 10+20.000 TO 17+60.000 ((LT)

-Y4- STA 26+90.000 TO 32+00.000 (LT)

TYPICAL SECTION NO. 14

C1	40mm S9.5C
C2	80 mm S9.5C
C3	100mm S12.5C
C4	60mm SF9.5A
C5	VAR S9.5C
C6	VAR. S12.5C
C7	VAR. SF9.5A
D1	65mm 119.0C
D2	80mm 119.0C
D3	100mm 119.0C
D4	Var. 119.0C
E1	75mm B25.0C
E2	80mm B25.0C
E3	100mm B25.0B
E4	140mm B25.0B
E5	200mm B25.0C
E6	VAR B25.0B
E7	VAR B25.0C
E8	170mm B25.0C
J1	150mm ABC
J2	200mm ABC
J3	250mm ABC
J4	150mm INCID. STONE
K	200mm LIME SUBBASE (OR) 180mm CEMENT SUBBASE
P1	PRIME COAT
R1	750mm CURB & GUTTER
R2	SHOULDER BERM GUTTER
R3	175mm MONO. ISLAND
T	EARTH MATERIAL
U	EXIST. PAVEMENT
W	ASPH. WEDGING

LOCHNER

H. W. LOCHNER, INC.
2840 PLAZA PLACE, SUITE 202
RALEIGH, NC 27612

12-MAR-2005 10:34
H:\12750\DESIGN\R2552C_RDY_TYP.DGN
bbollman