PROJECT REFERENCE NO.	SHEET NO.
R-2552C	UC-14

METRIC

NORTH CAROLINA PROFESSIONAL SEAL 2/18/05 ENGINEER JOHN M. KAMPRATH

UTILITY CONSTRUCTION

ALL WATER AND SEWER LINES OWNED BY JOHNSTON COUNTY

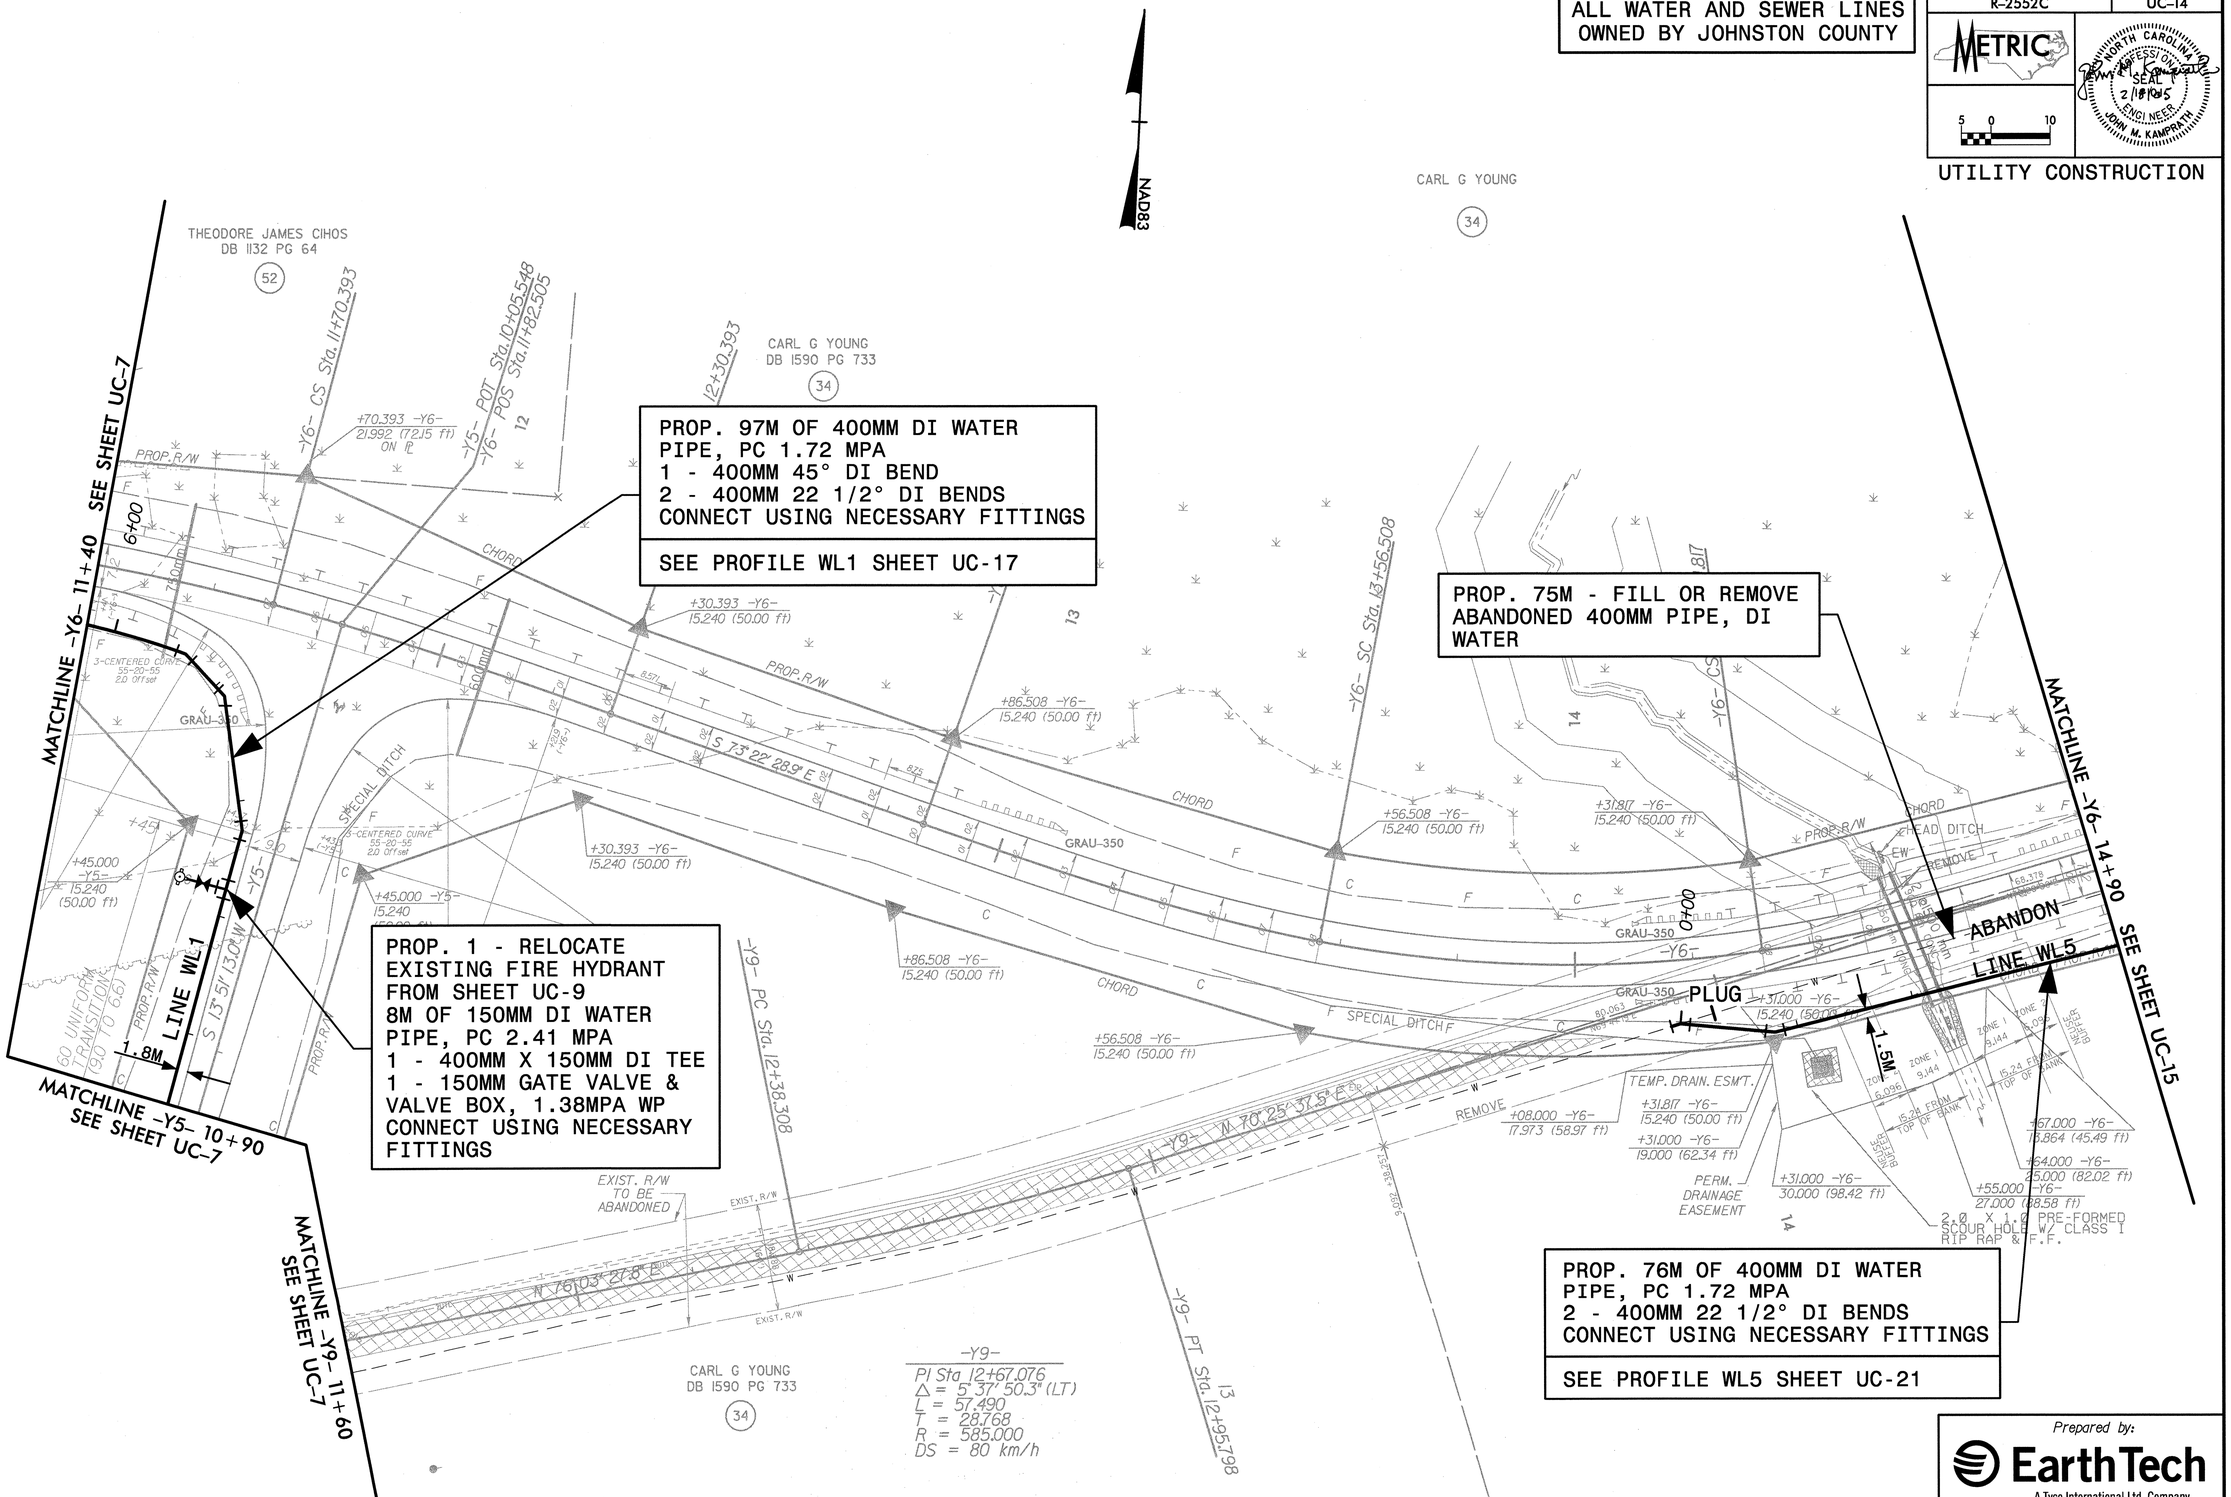

Prepared by:
EarthTech
A Tyco International Ltd. Company
701 Corporate Center Drive, Suite 475
Raleigh, NC 27607
(919) 854-6200 - (919) 854-6259(fax)

q:\7987\r-2552c\proj\uc\r2552cuc14.psh
02/08/2005 04:06:12 PM