PROFILE THROUGH BORINGS RIGHT OF -Y4- (EBL)
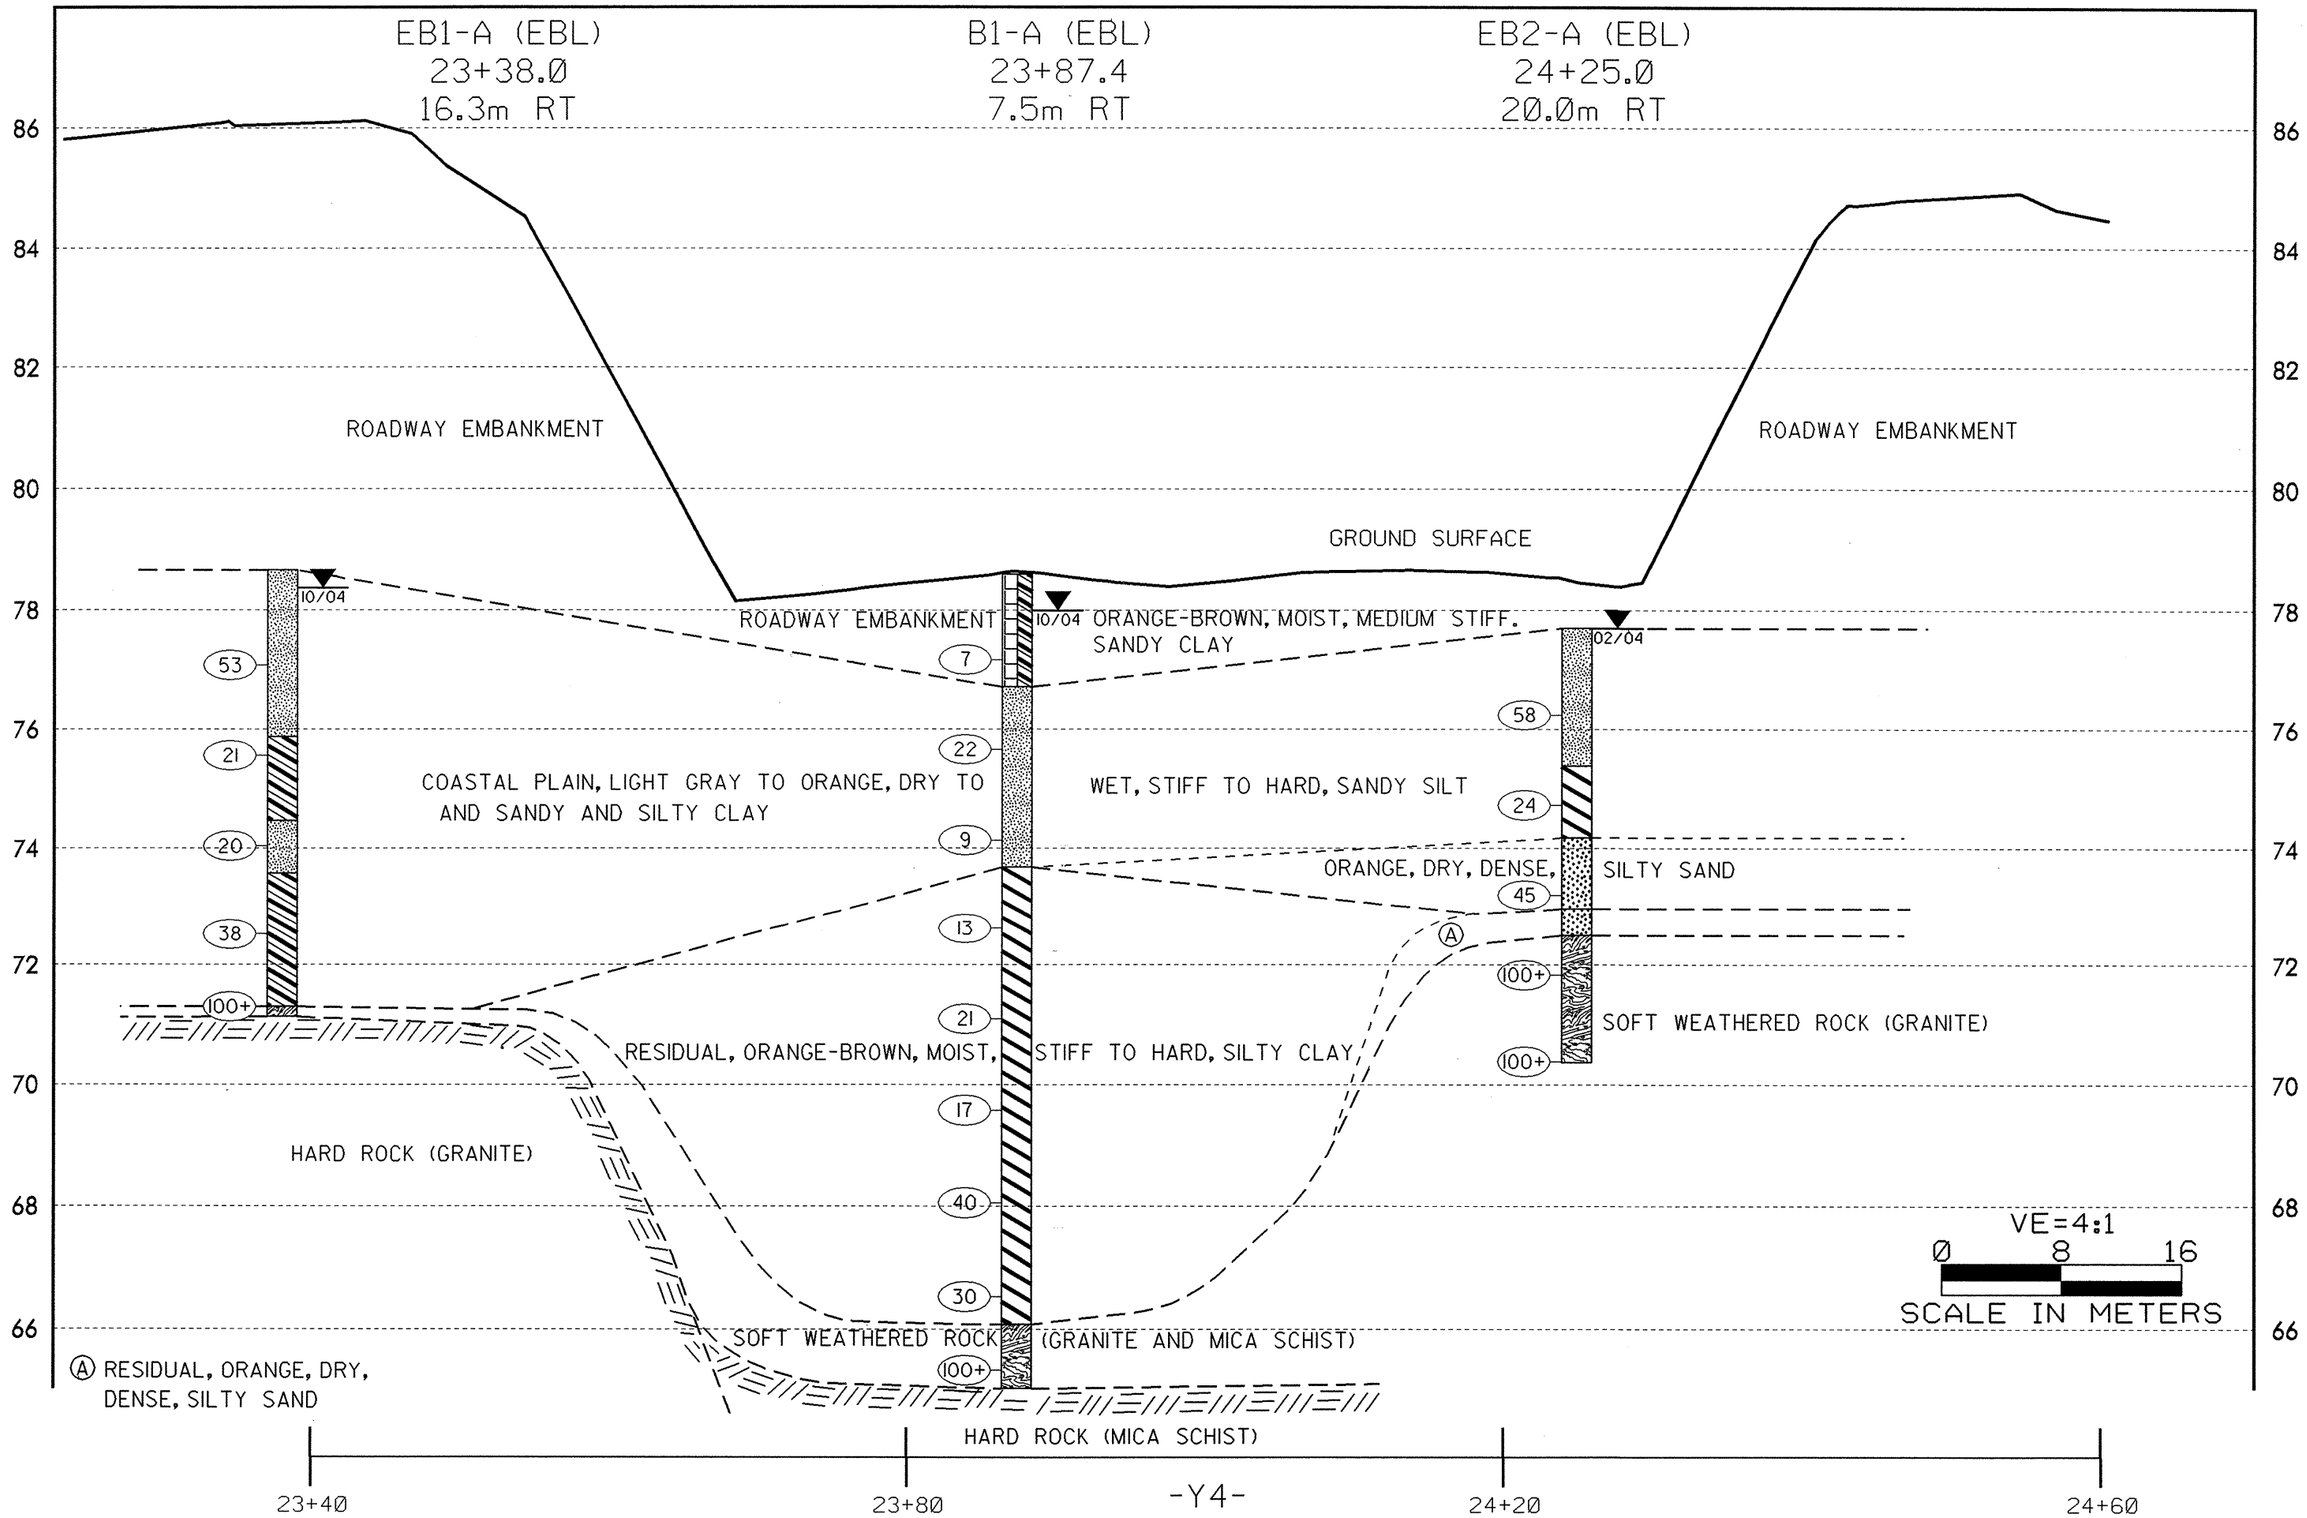
BRIDGE NO. 604&605, 34459.1.6 (R-2552C)