78+00 78+10 78+20 78+30 78+40 78+50 78+60 78+70

110 105 100 95 90 85

+1.9000% △ -1.5005%

-L- GRADE DATA

P.I. STA.= 77+94.000
ELEV.= 104.822
V.C.= 550m

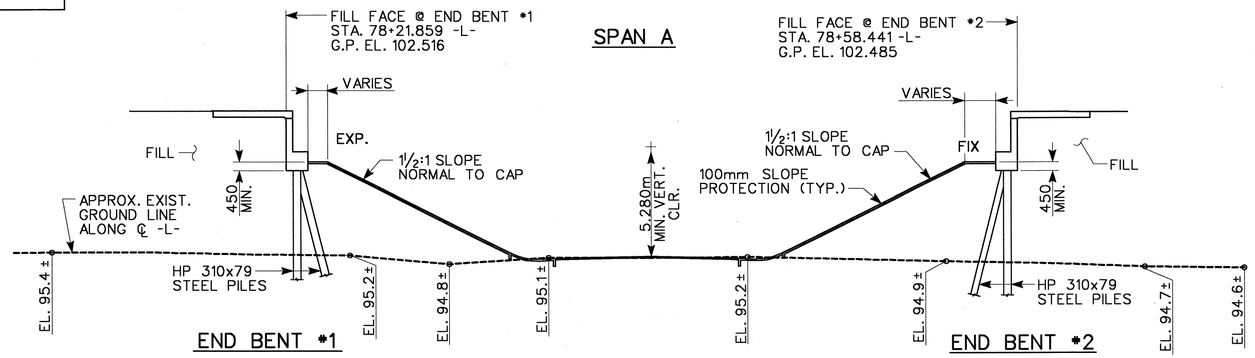

SECTION ALONG GRADE LINE (RIGHT LANE)

(BENTS ON SECTION AT RIGHT ANGLES TO BENTS)

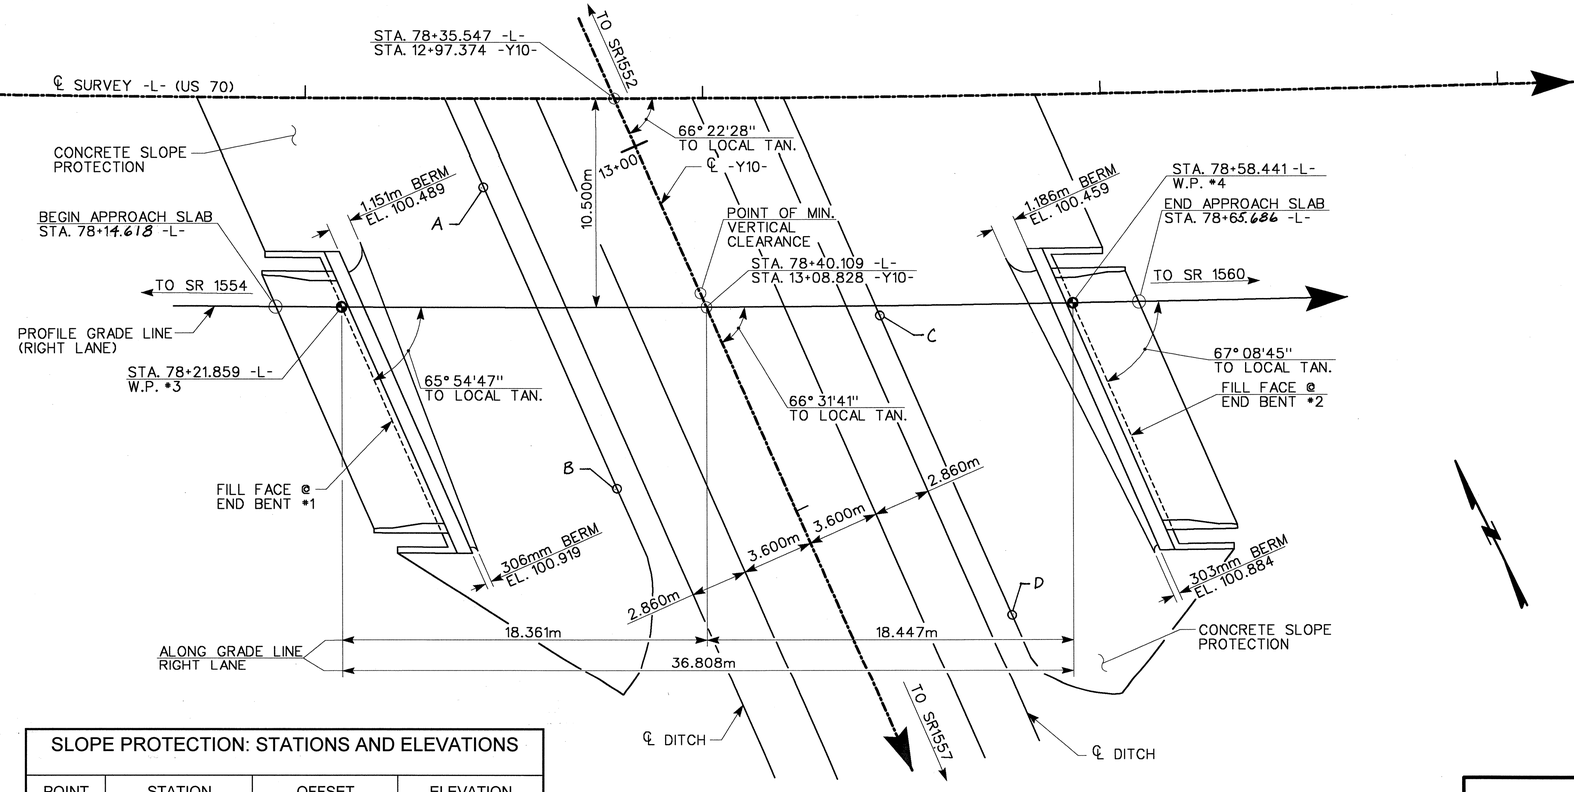

PLAN

(PILES NOT SHOWN IN PLAN VIEW)

SLOPE PROTECTION: STATIONS AND ELEVATIONS

POINT	STATION	OFFSET	ELEVATION
A	12+98.882 -Y10-	7.825 m RT.	ELEV. 95.837
B	13+15.409 -Y10-	7.825 m RT.	ELEV. 95.708
C	13+12.673 -Y10-	7.825 m LT.	ELEV. 95.732
D	13+29.200 -Y10-	7.825 m LT.	ELEV. 95.580

HORIZONTAL CURVE DATA

-L-		-Y10-	
PI=	78+94.387	PI=	11+42.464
△=	16° 47'57.9" (LT)	△=	7° 53'51.3" (LT)
L=	498.4483	L=	183.326
T=	251.0251	T=	91.808
R=	1,700.000	R=	1,330.000
SE=	0.040		

METRIC

PROJECT NO. R-2552B

JOHNSTON COUNTY

STATION: 78+35.547 -L-
12+97.374 -Y10-

SHEET 1 of 4 BRIDGE NO. 584

PBS&J
1616 E. MILLBROOK RD., SUITE 310
RALEIGH, NORTH CAROLINA 27609
PHONE (919) 876-6888
FAX (919) 876-6848

DRAWN BY : AR DATE : 4/01
CHECKED BY : LB DATE : 4/01

NORTH CAROLINA PROFESSIONAL SEAL 024847 ENGINEER ADAM J. REEDER
2-13-04

STATE OF NORTH CAROLINA
DEPARTMENT OF TRANSPORTATION
RALEIGH

GENERAL DRAWING FOR BRIDGE ON US 70 BYPASS OVER SR1555 BETWEEN SR1554 AND SR1560 (RIGHT LANE)

REVISIONS						SHEET NO.
NO.	BY:	DATE:	NO.	BY:	DATE:	5-55
1			3			TOTAL SHEETS
2			4			431

Std. #3