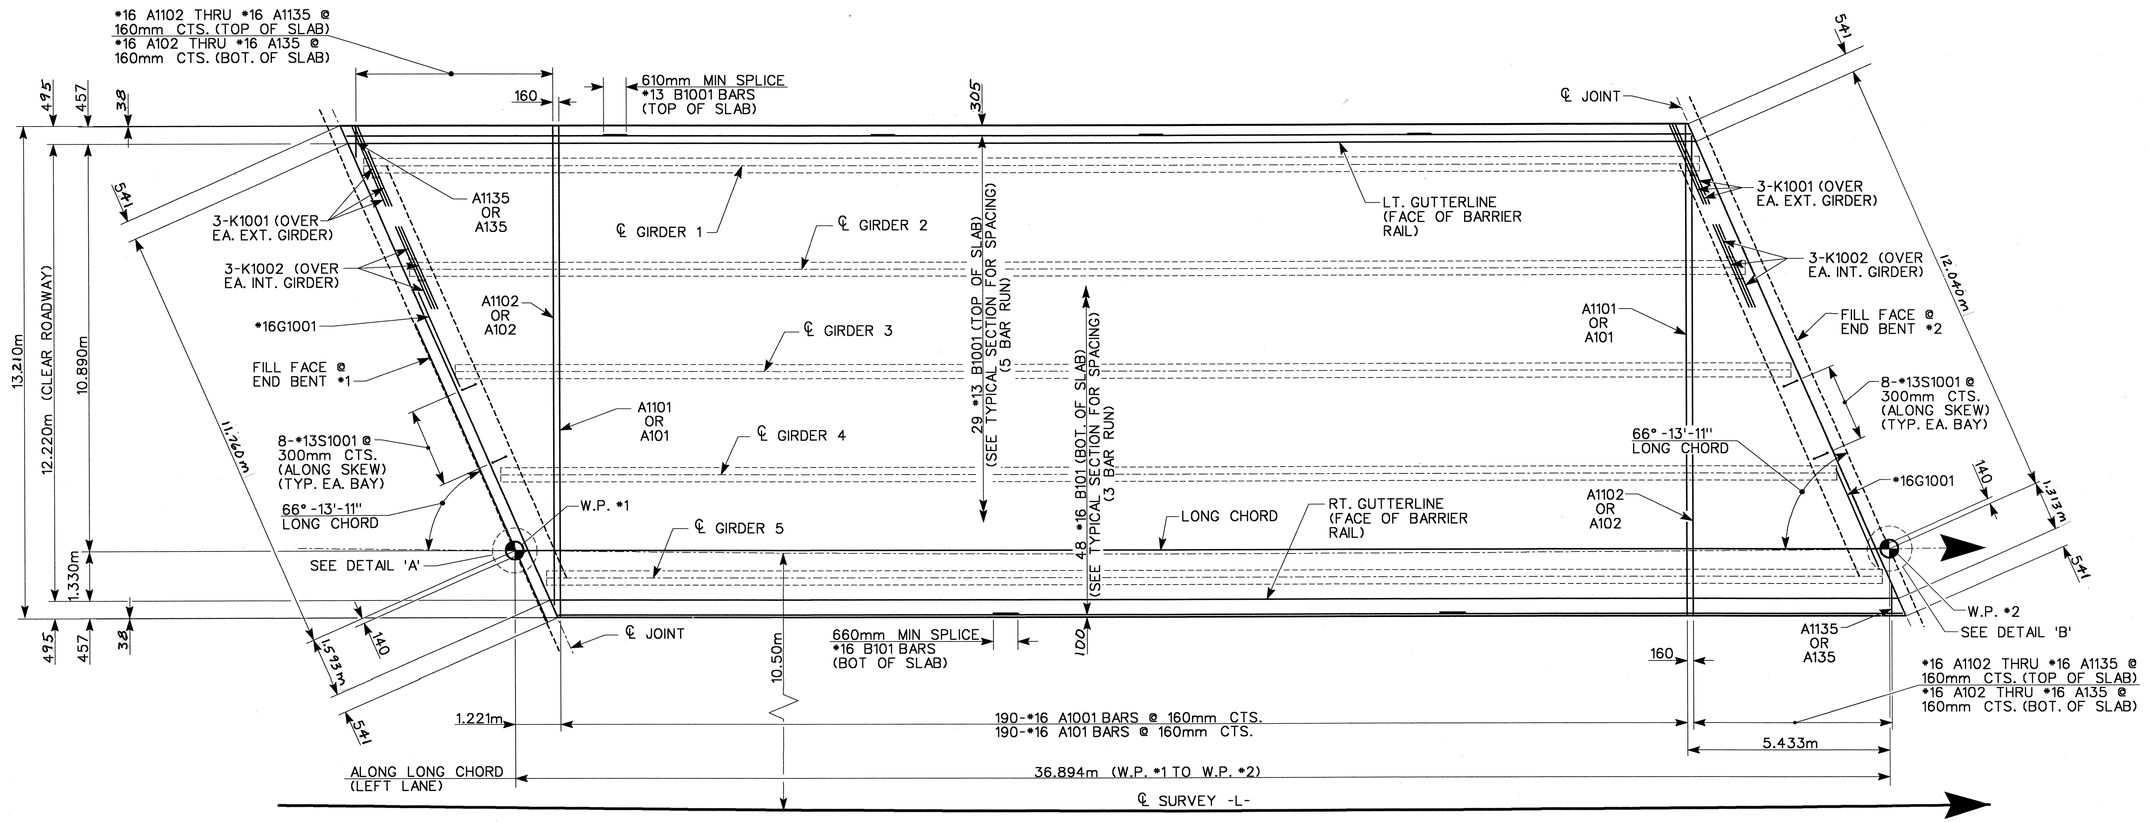

PLAN OF SPAN A

ALL 'G' BARS 'S' BARS, 'K' BARS, TOP 'A' BARS AND TOP 'B' BARS IN THE SLAB SHALL BE EPOXY COATED REINFORCING STEEL. SEE SUPERSTRUCTURE BILL OF MATERIAL SHEET.

SEE STANDARD CBRISM, "CONCRETE BARRIER RAIL" SHEET FOR ADDITIONAL REINFORCING STEEL IN SLAB AND BARRIER RAIL.

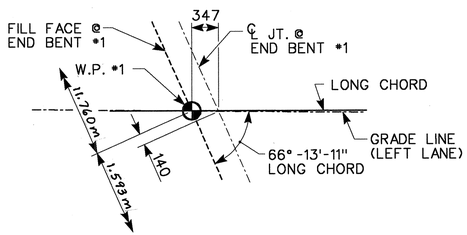

DETAIL 'A'

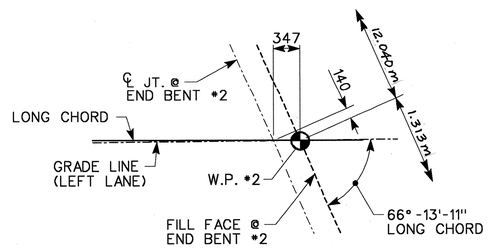

DETAIL 'B'

PBSJ
1616 E. MILLBROOK RD., SUITE 310
RALEIGH, NORTH CAROLINA 27609
PHONE (919) 876-6888
FAX (919) 876-6848

DRAWN BY : AR DATE : 6/03
CHECKED BY : JL DATE : 8/03

PROJECT NO. R-2552B
JOHNSTON COUNTY
STATION: 78+35.547 -L-
12+97.374 -Y10-

STATE OF NORTH CAROLINA
DEPARTMENT OF TRANSPORTATION
RALEIGH

SUPERSTRUCTURE PLAN OF SPAN

(LEFT LANE)

NORTH CAROLINA PROFESSIONAL SEAL 022417 ENGINEER ADAM V. REEDER
2-13-04

REVISIONS						SHEET NO.
NO.	BY:	DATE:	NO.	BY:	DATE:	S-35
1			3			TOTAL SHEETS
2			4			431