◆ CHAMFER THIS CORNER SIMILAR TO "DETAIL 'B'"

NOTE:

SEE SHEET 2 OF 3 FOR NOTES.

SEE SHEET 3 OF 3 FOR SECTIONS A-A & B-B

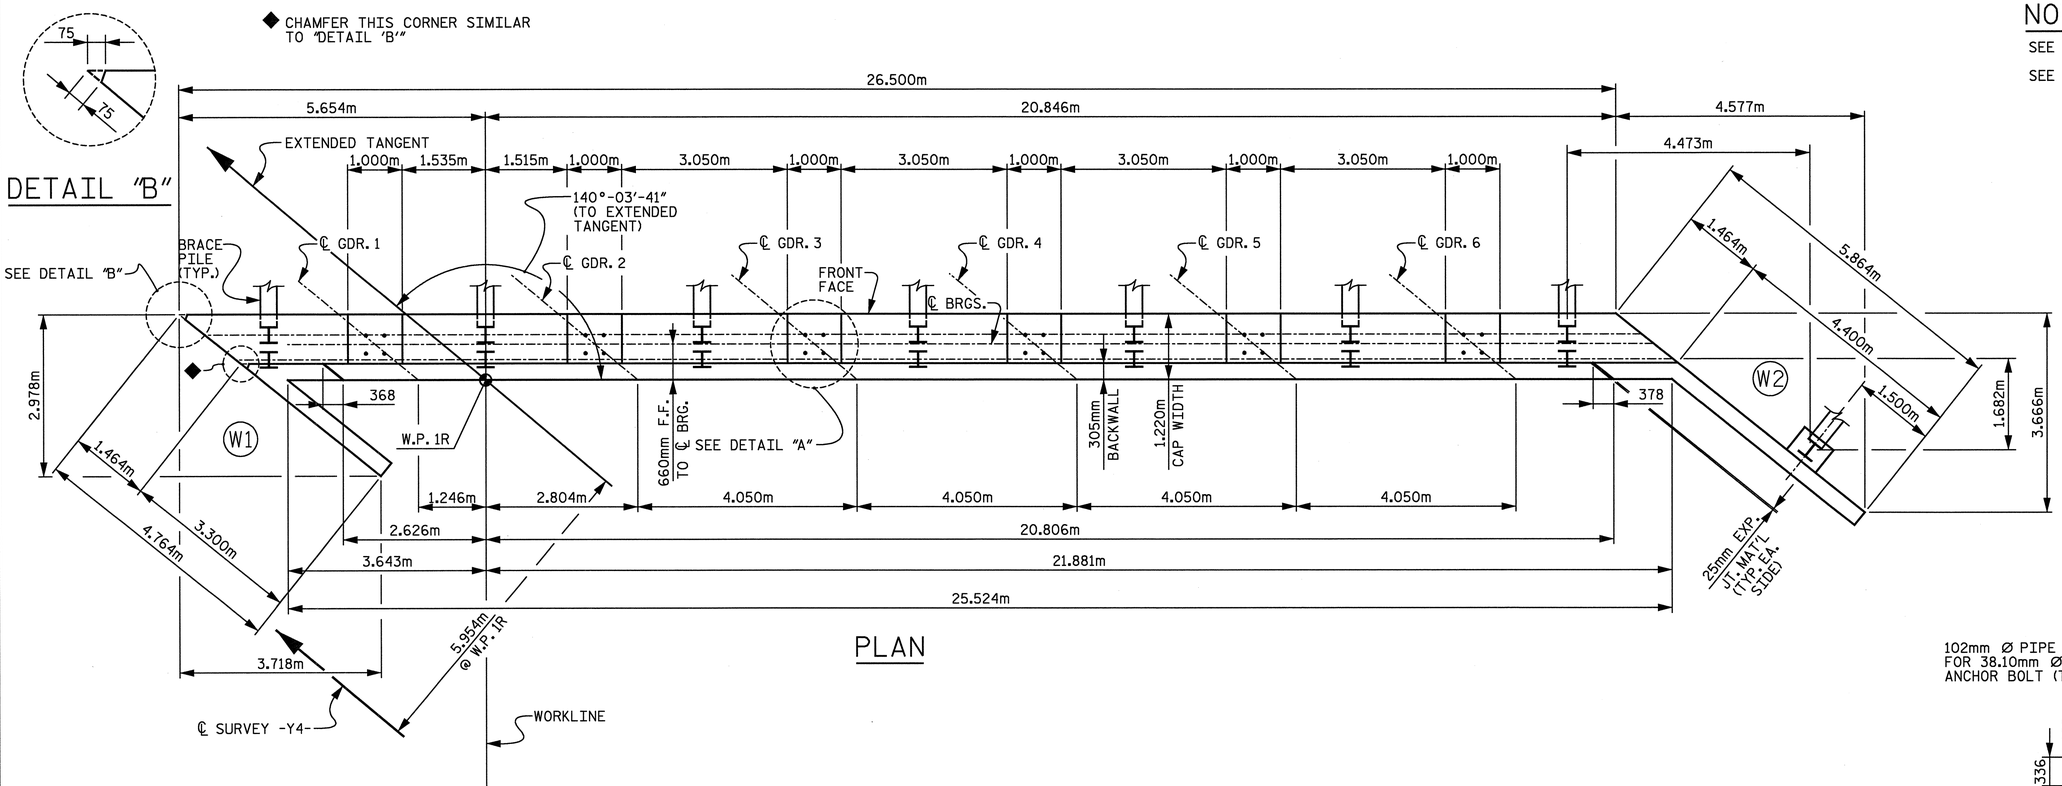

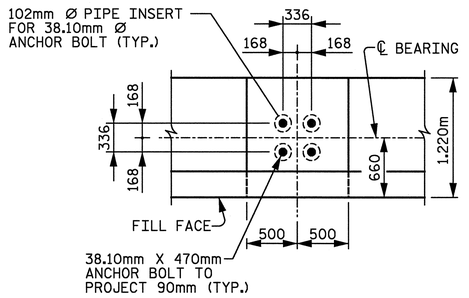

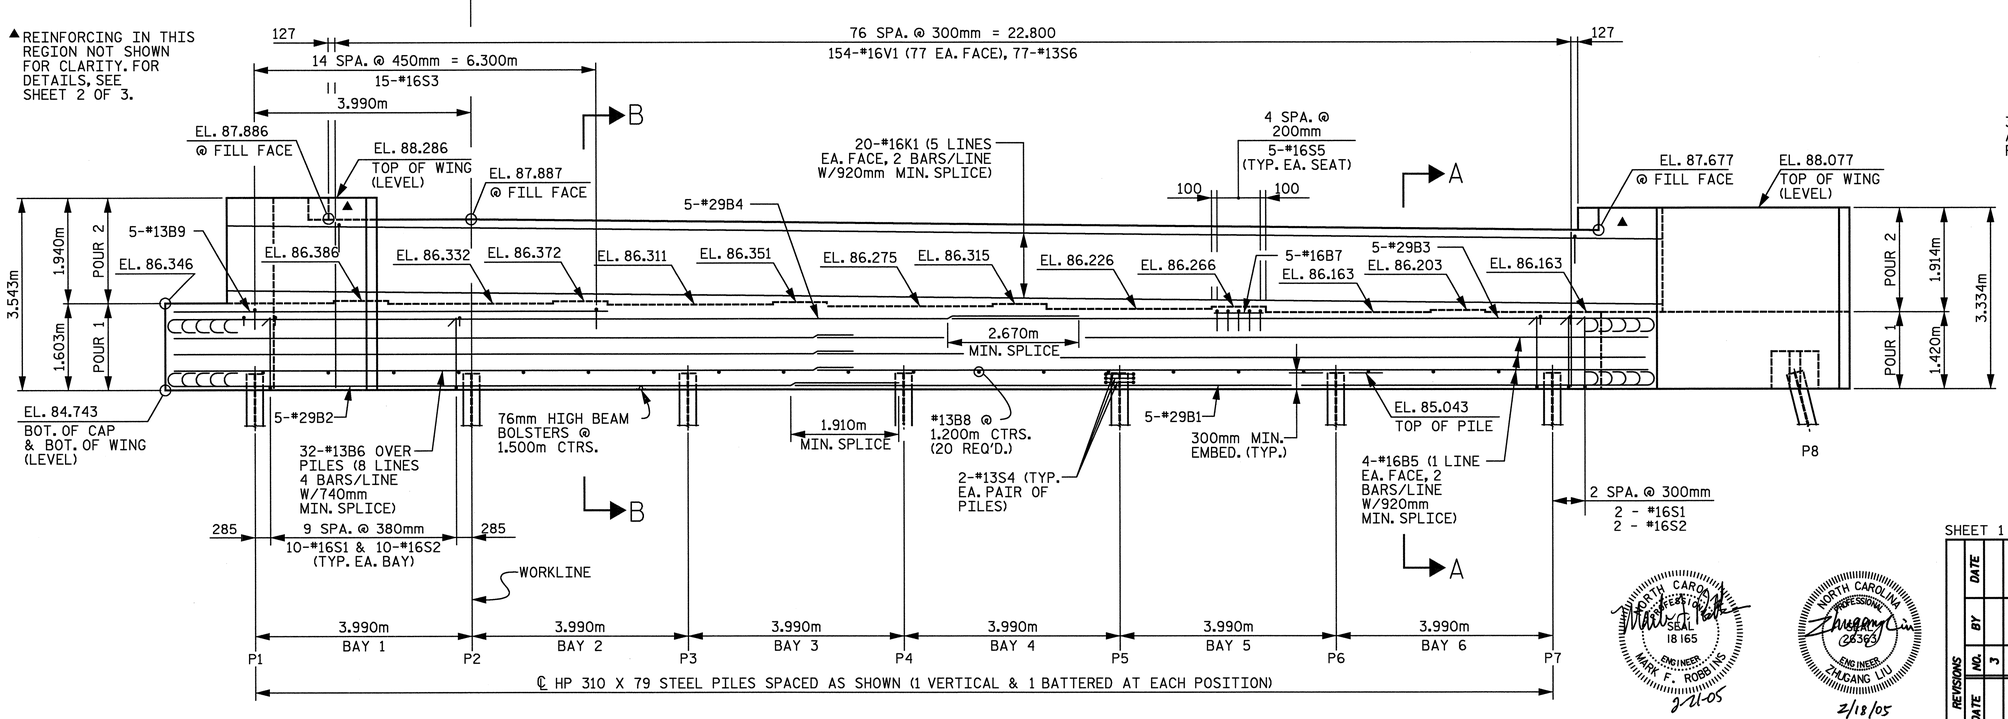

ELEVATION

(LOOKING IN DIRECTION OF STATIONING)

PROJECT NO. R-2552C

JOHNSTON COUNTY

STATION: POT 148+08.446 -L2-
POT 23+96.446 -Y4-

SHEET 1 OF 3

STATE OF NORTH CAROLINA
DEPARTMENT OF TRANSPORTATION
RALEIGH

END BENT 1
-RIGHT LANE-

REVISIONS	NO.	BY	DATE
	1		
	2		
	3		
	4		

SHEET NO. 3-3(a)

TOTAL SHEETS 431

RALPH WHITEHEAD ASSOCIATES, INC.
CONSULTING ENGINEERS
P.O. BOX 35624 CHARLOTTE, N.C. 28235

DRAWN BY WBS | DATE 12-04 | DWG. NO. D-1750.23
CHECKED BY TVR | DATE 1-05

NORTH CAROLINA PROFESSIONAL SEAL 18165 ENGINEER MARK F. ROBBINS 2/21/05

NORTH CAROLINA PROFESSIONAL SEAL 28363 ENGINEER ZHUGANG LIU 2/18/05

02/17/2005 04:55:47 PM n:\proj\3109-200\station\struct\final\3109-200_end bent_1a.dgn david.lowery