DETAIL "B"

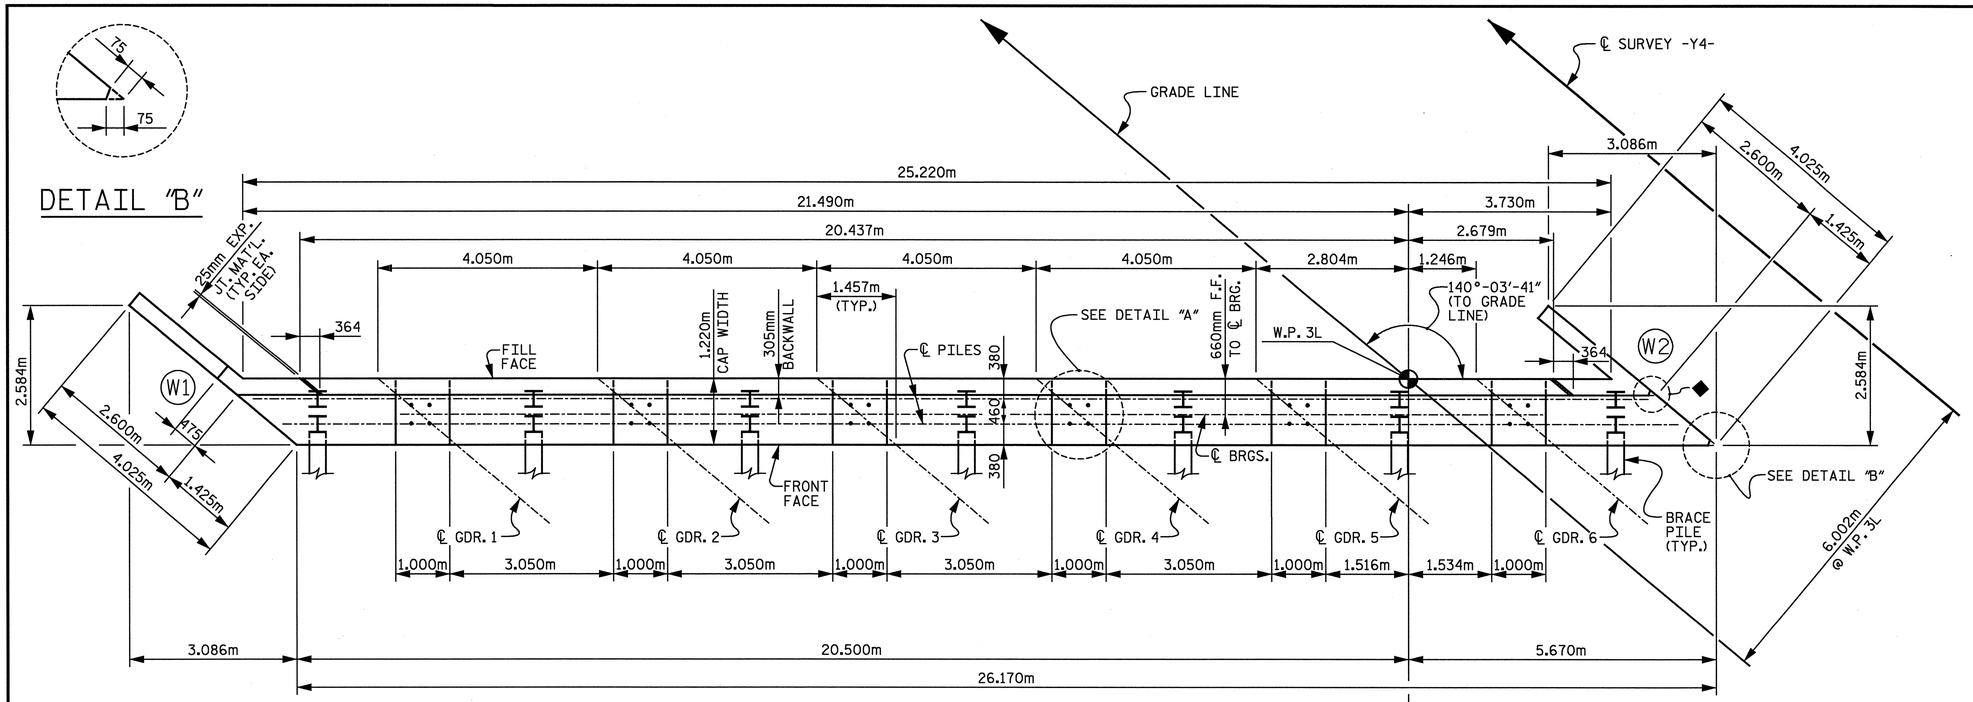

PLAN

◆ CHAMFER THIS CORNER SIMILAR TO "DETAIL 'B'"

NOTE:
SEE SHEET 3 OF 3 FOR SECTION B-B AND NOTES.

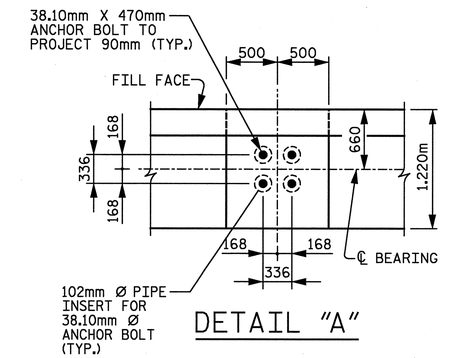

DETAIL "A"

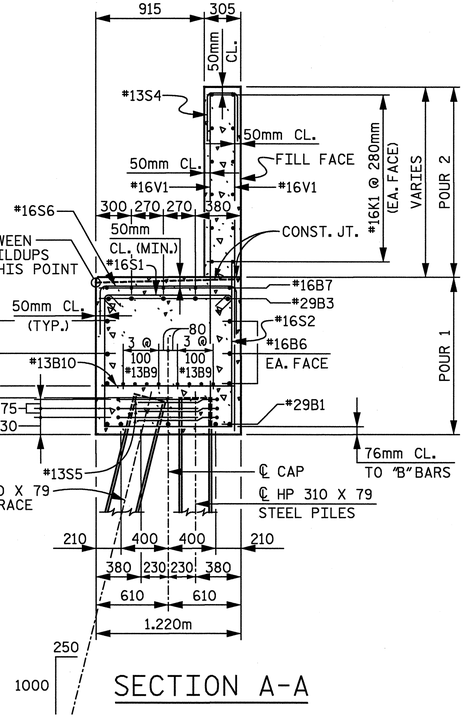

SECTION A-A

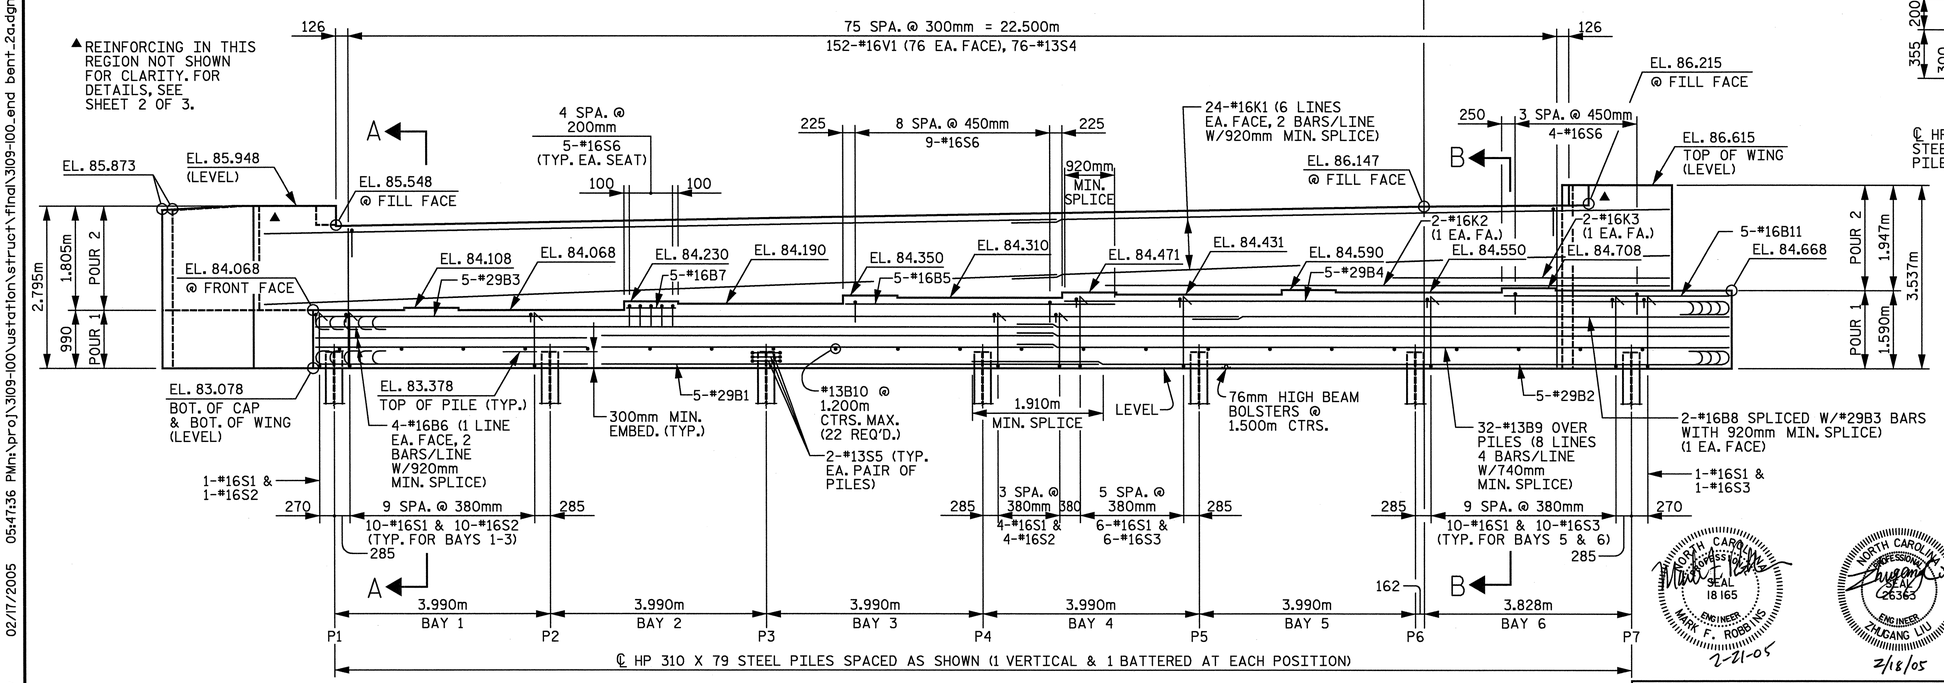

ELEVATION
(LOOKING IN DIRECTION OF STATIONING)

PROJECT NO. R-2552C
JOHNSTON COUNTY
STATION: POT 148+08.446 -L2-
POT 23+96.446 -Y4-

SHEET 1 OF 3

STATE OF NORTH CAROLINA
DEPARTMENT OF TRANSPORTATION
RALEIGH

END BENT 2
-LEFT LANE-

NORTH CAROLINA PROFESSIONAL SEAL 18165 ENGINEER MARK F. ROBBINS 2-21-05

NORTH CAROLINA PROFESSIONAL SEAL 26363 ENGINEER ZHIGANG LIU 2/18/05

RALPH WHITEHEAD ASSOCIATES, INC.
CONSULTING ENGINEERS
P.O. BOX 35624 CHARLOTTE, N.C. 28235

DRAWN BY KPM, LGH | DATE 10-04 | DWG. NO. D-1749.27
CHECKED BY ZAL | DATE 1-05

REVISIONS	NO.	BY	DATE
	1		
	2		
	3		
	4		

SHEET NO. S-348
TOTAL SHEETS 431

02/17/2005 05:47:36 PM n:\proj\3109-100\ustation\struct\final\3109-100_end bent_2a.dgn davidlowery