PROJECT REFERENCE NO.	SHEET NO.
R-2552C	57 OF 126

METRIC

5 0 10

-Y7-

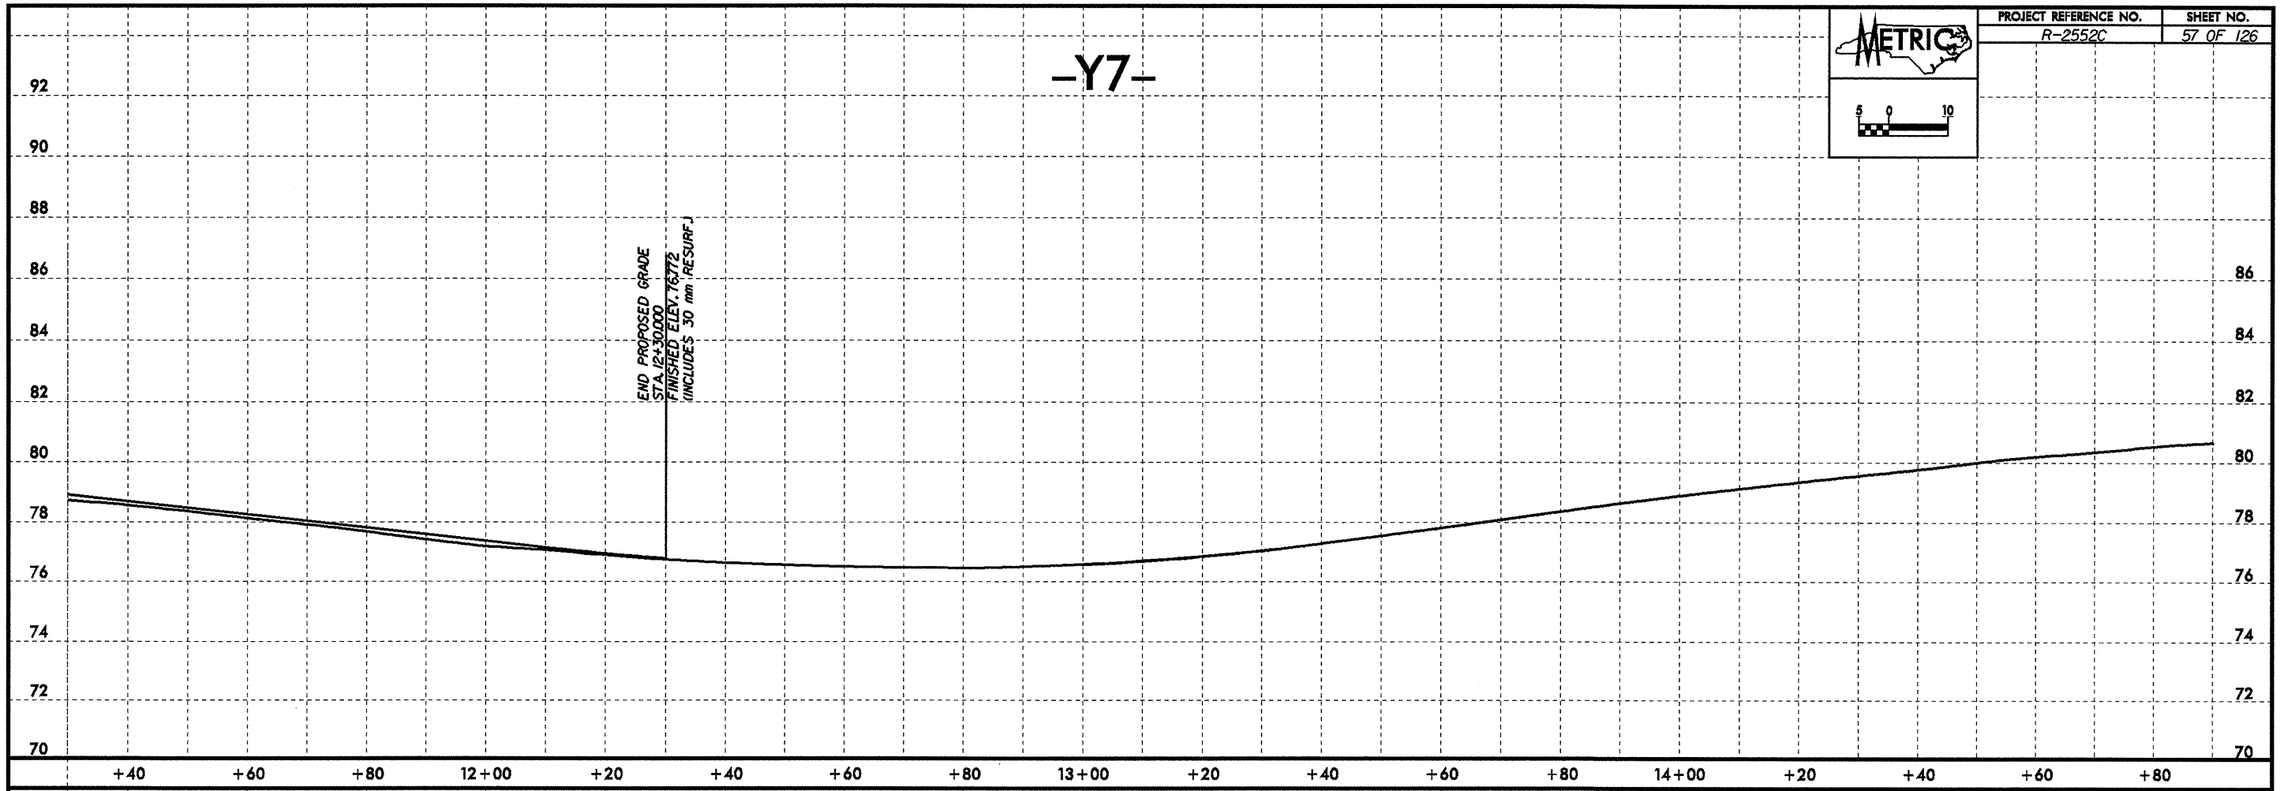
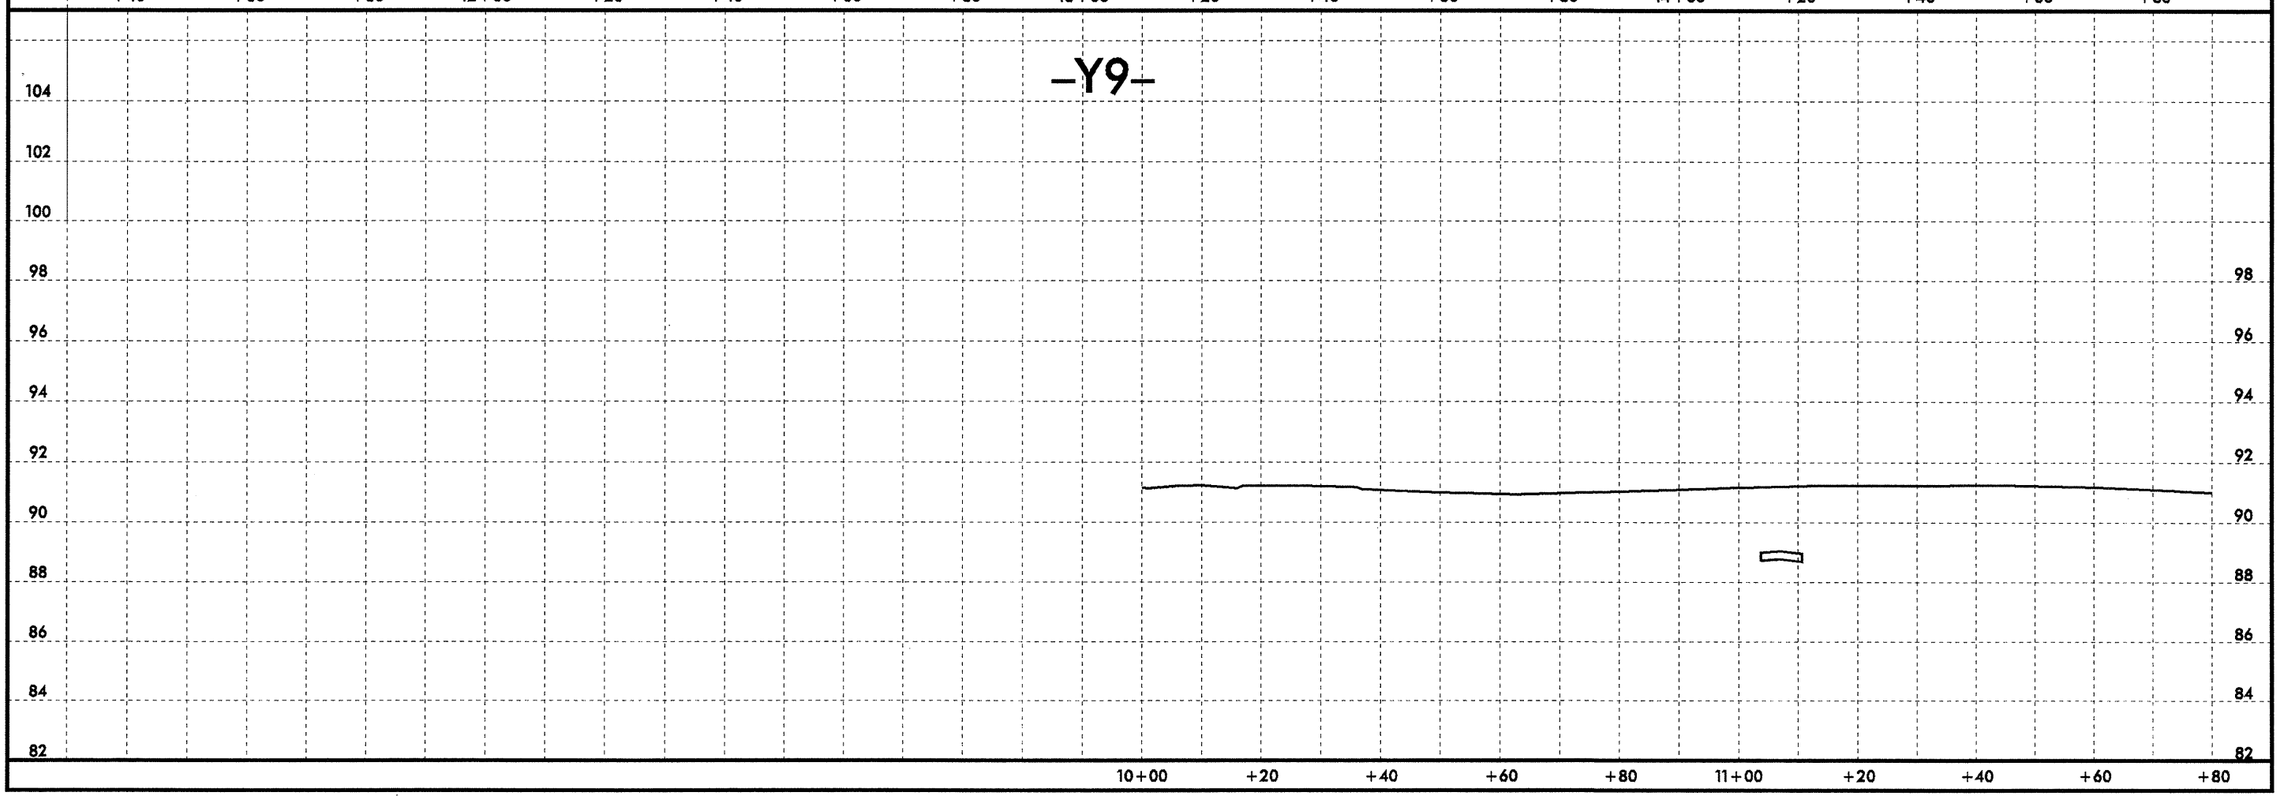
-Y9-