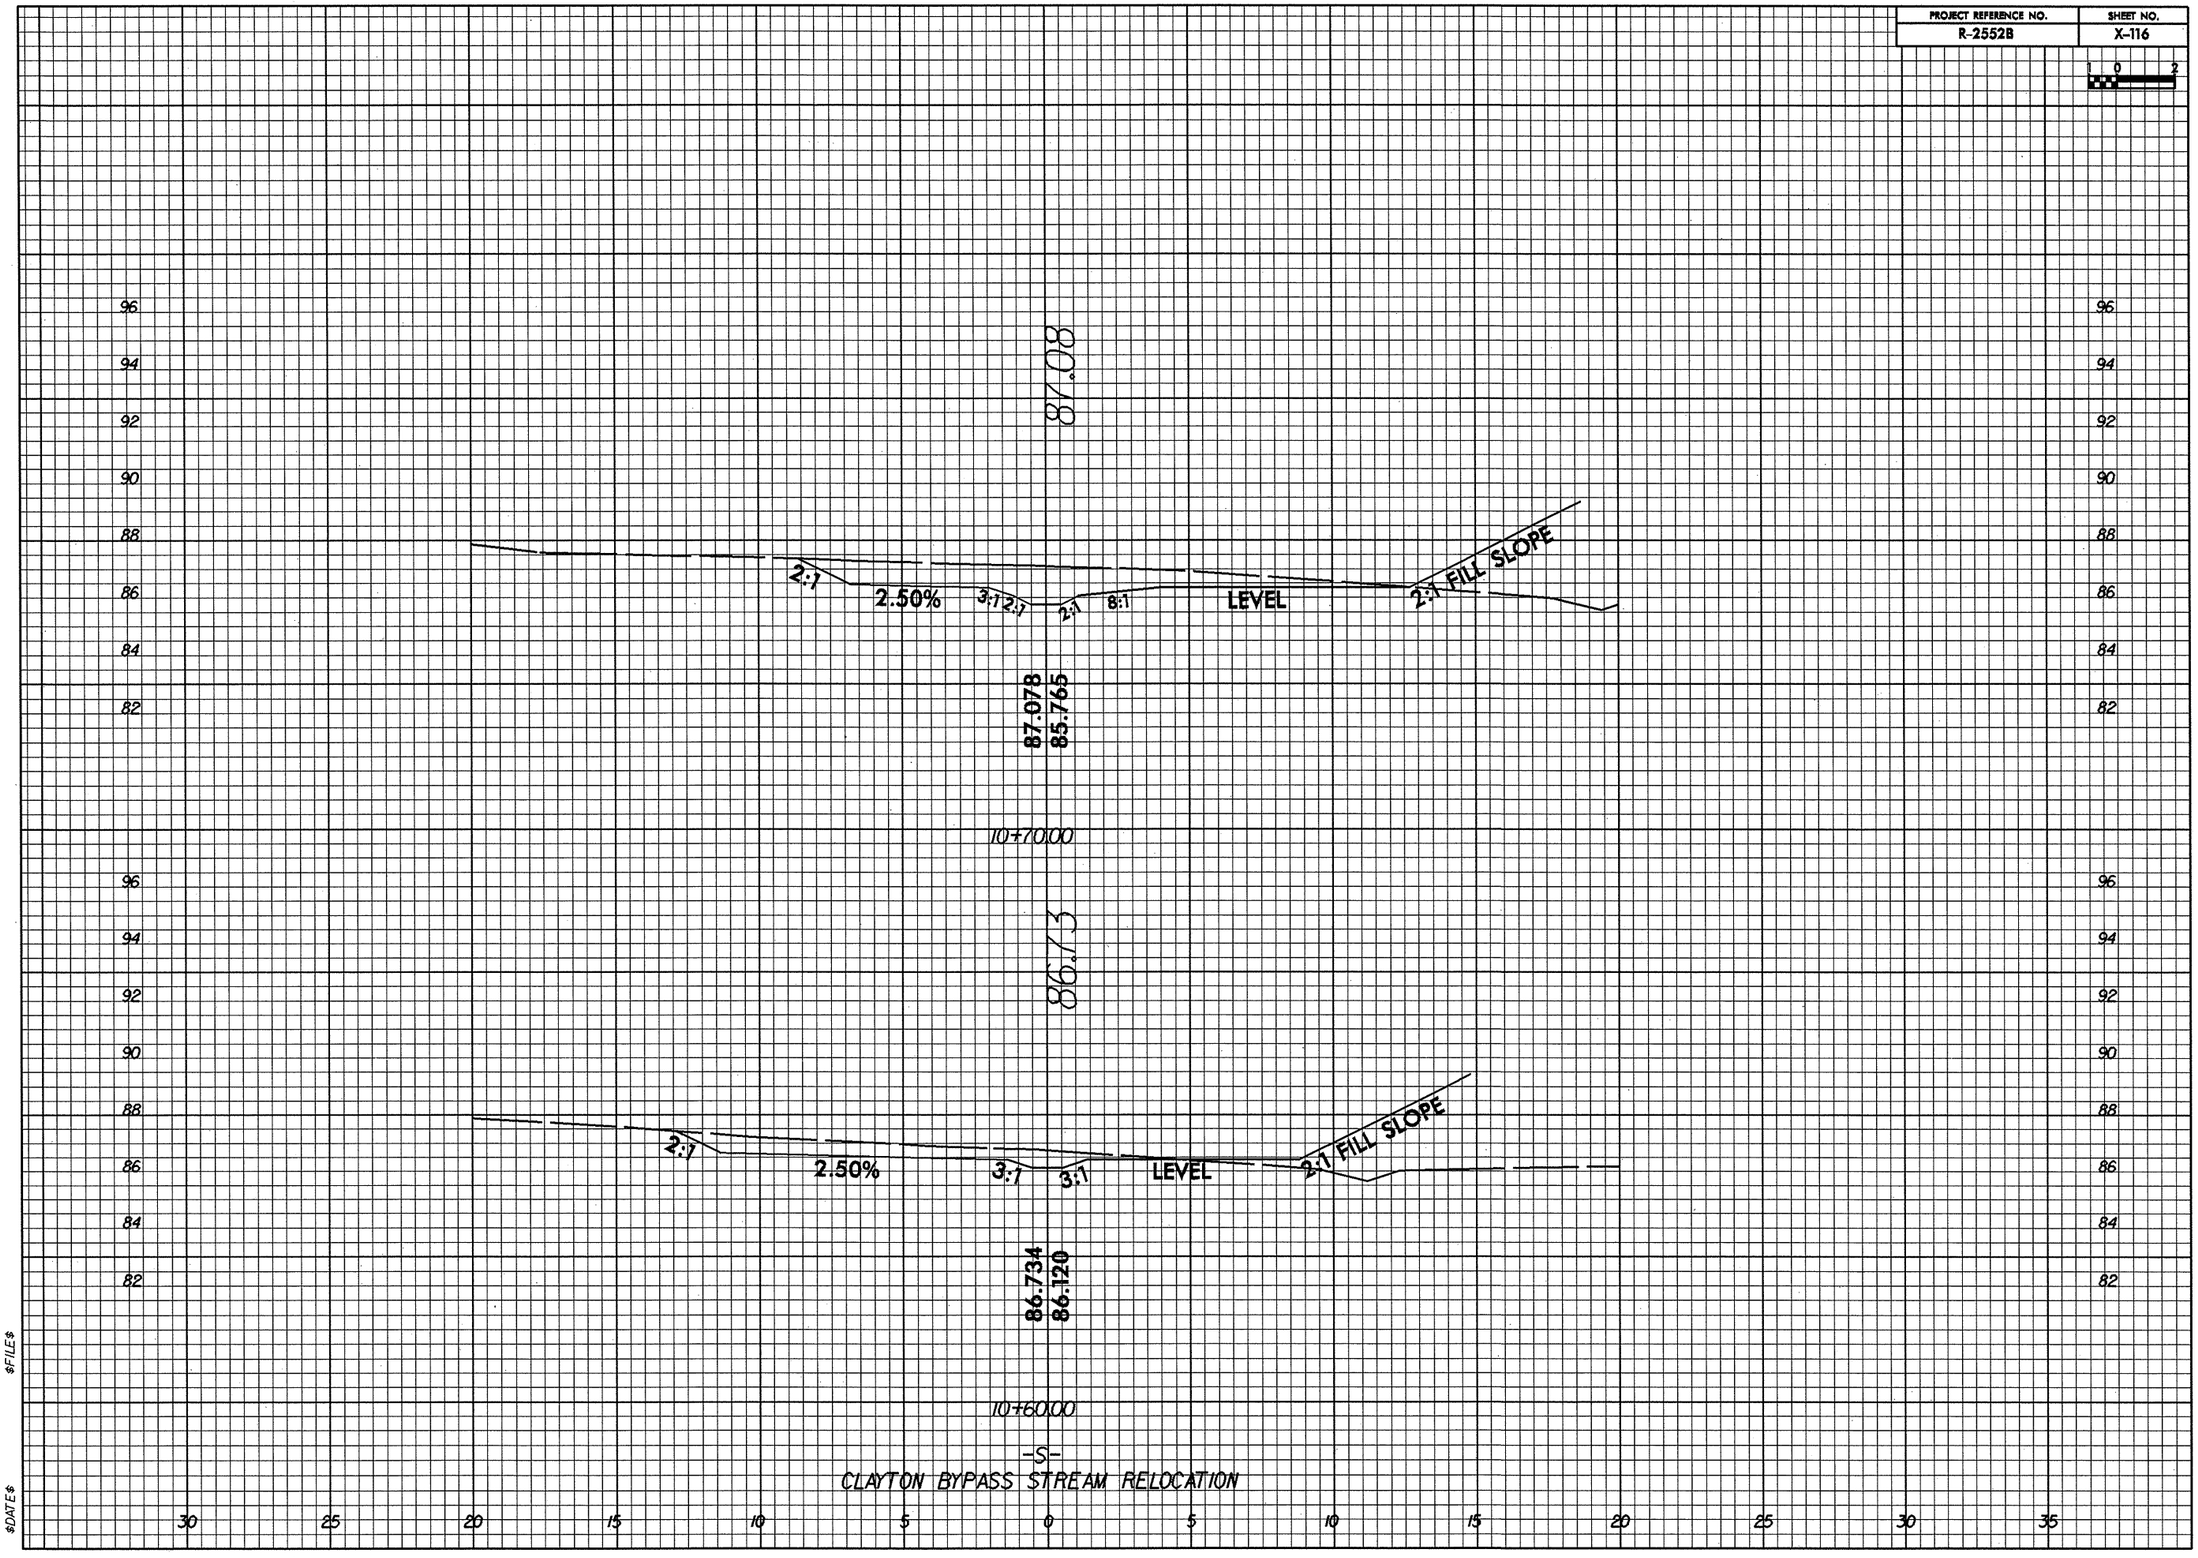| PROJECT REFERENCE NO. | SHEET NO. |
| --- | --- |
| R-2552B | X-116 |