PROJECT REFERENCE NO.	SHEET NO.
R-2552B	X-38

5 0 5 10

METRIC

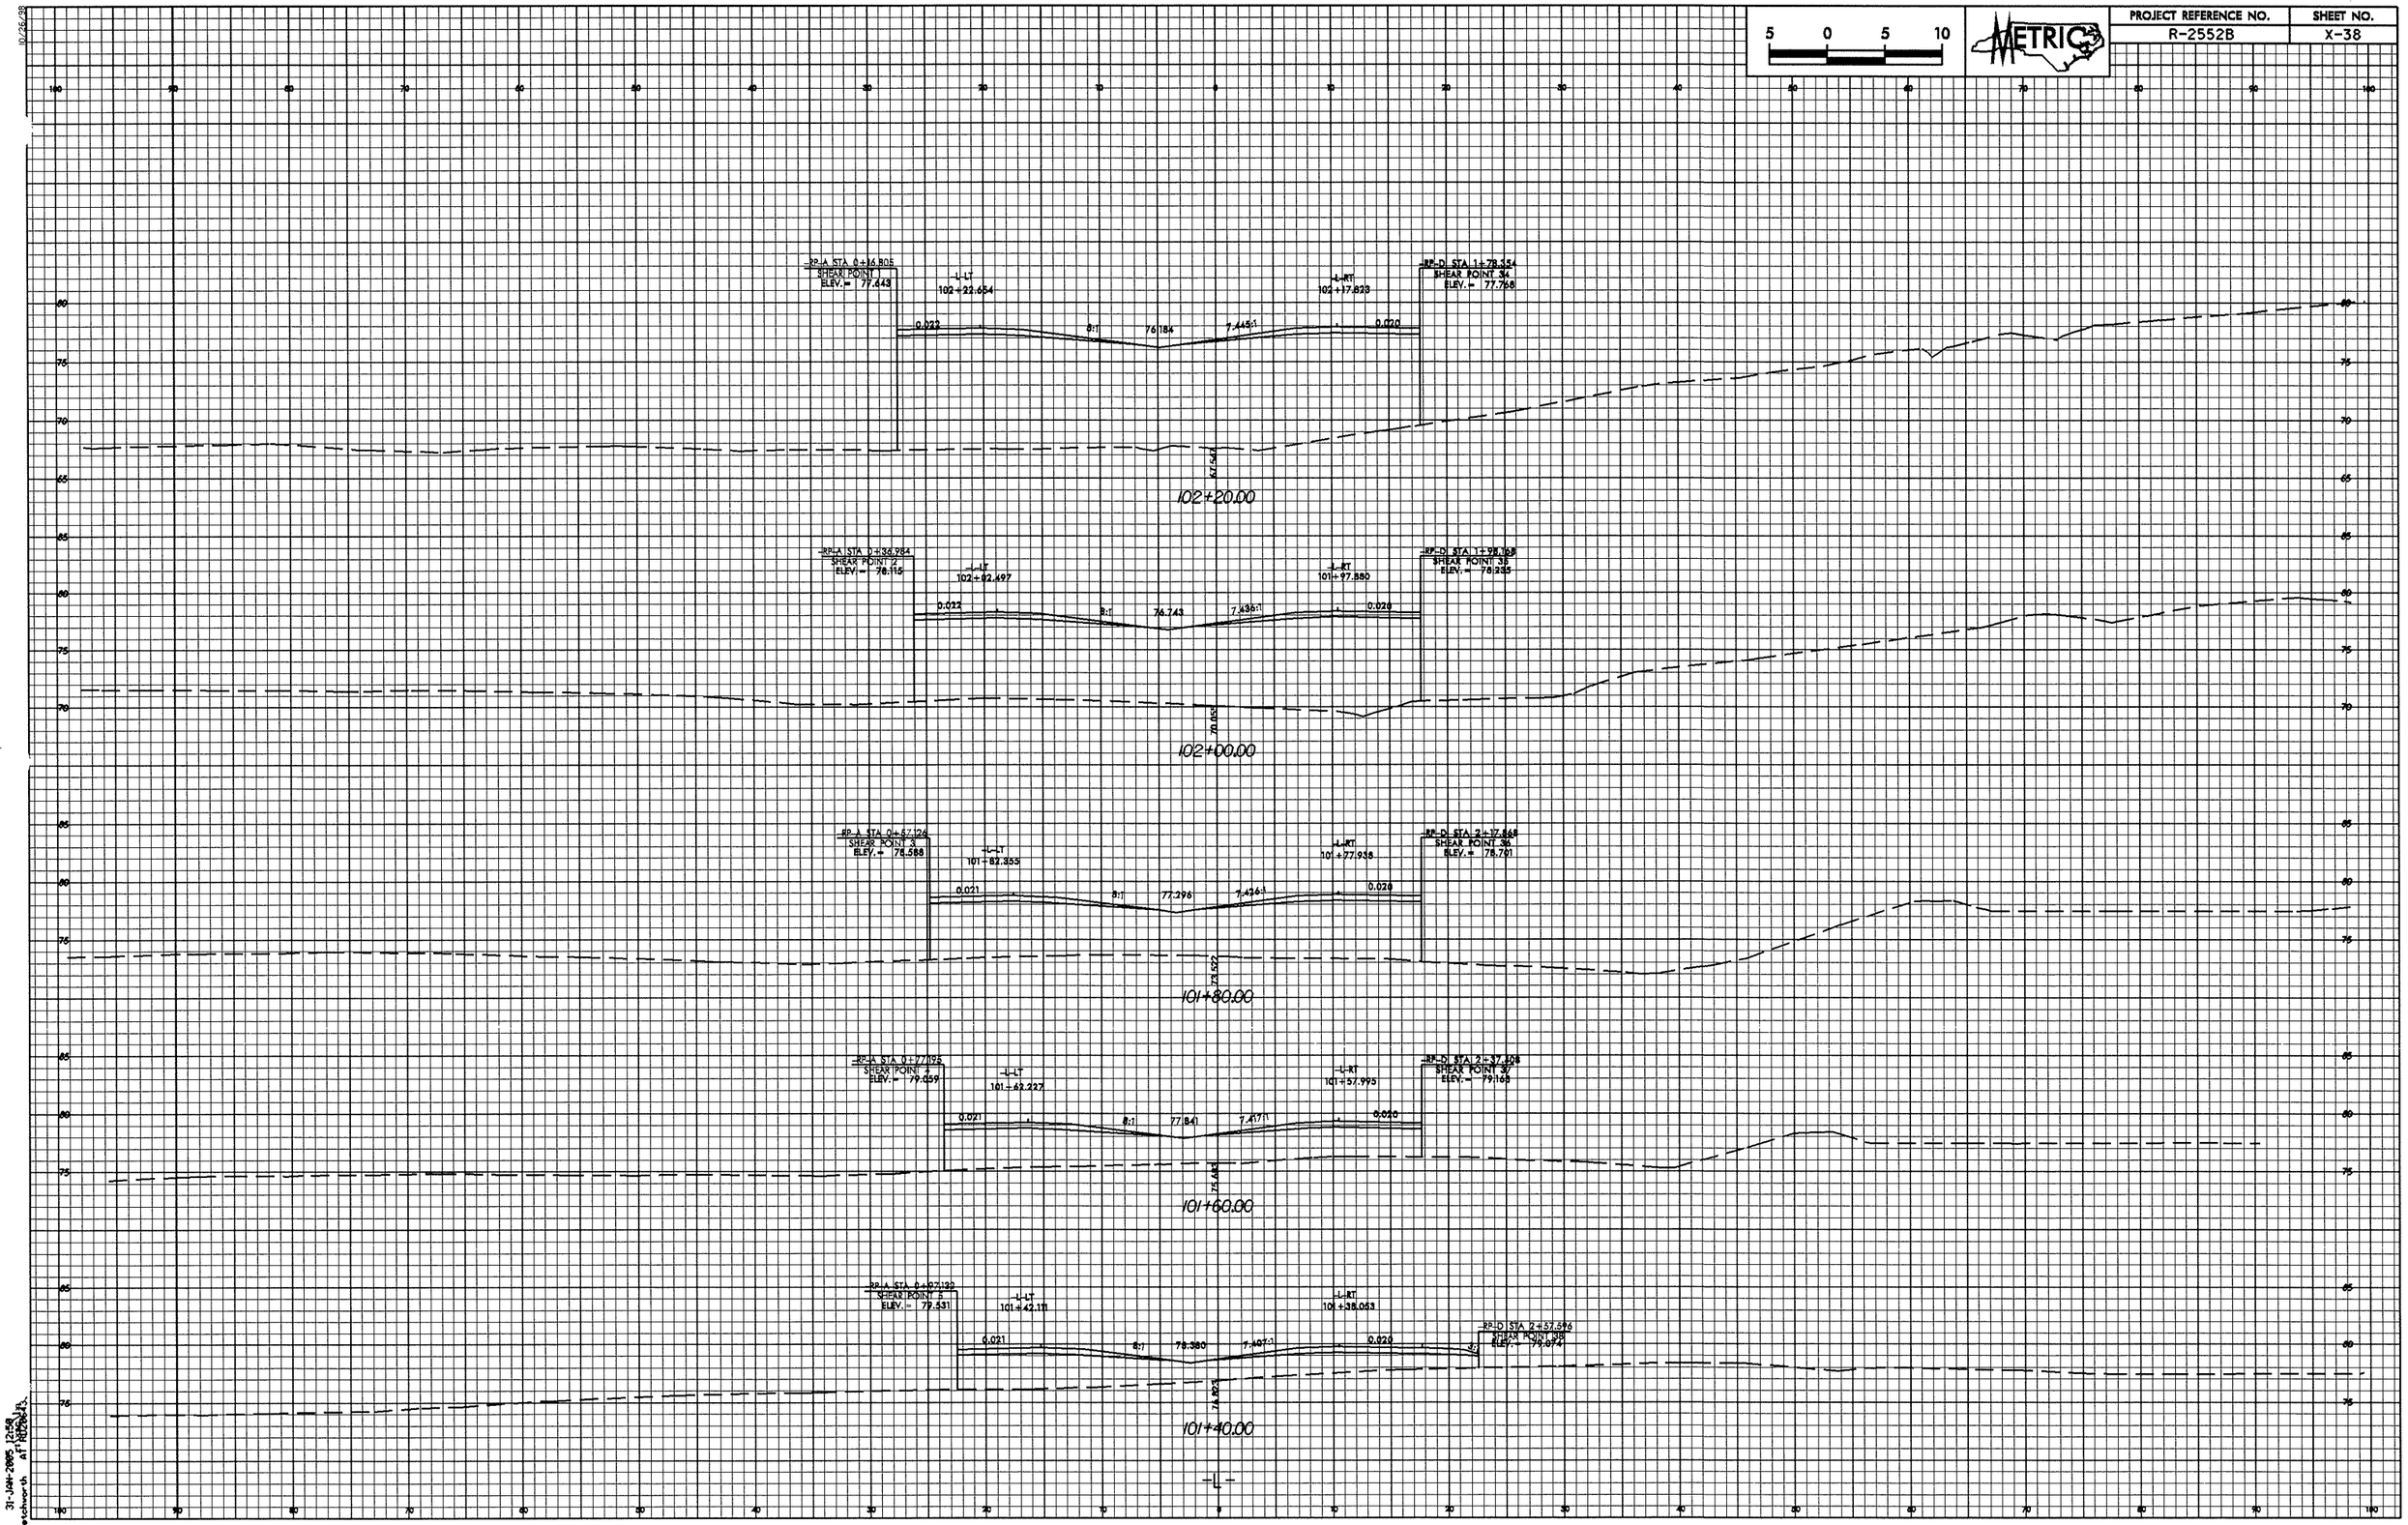

31-JAN-2005 12:58
kletchworth AT R2552B13_