PROJECT REFERENCE NO.	SHEET NO.
R-2552B	X-31

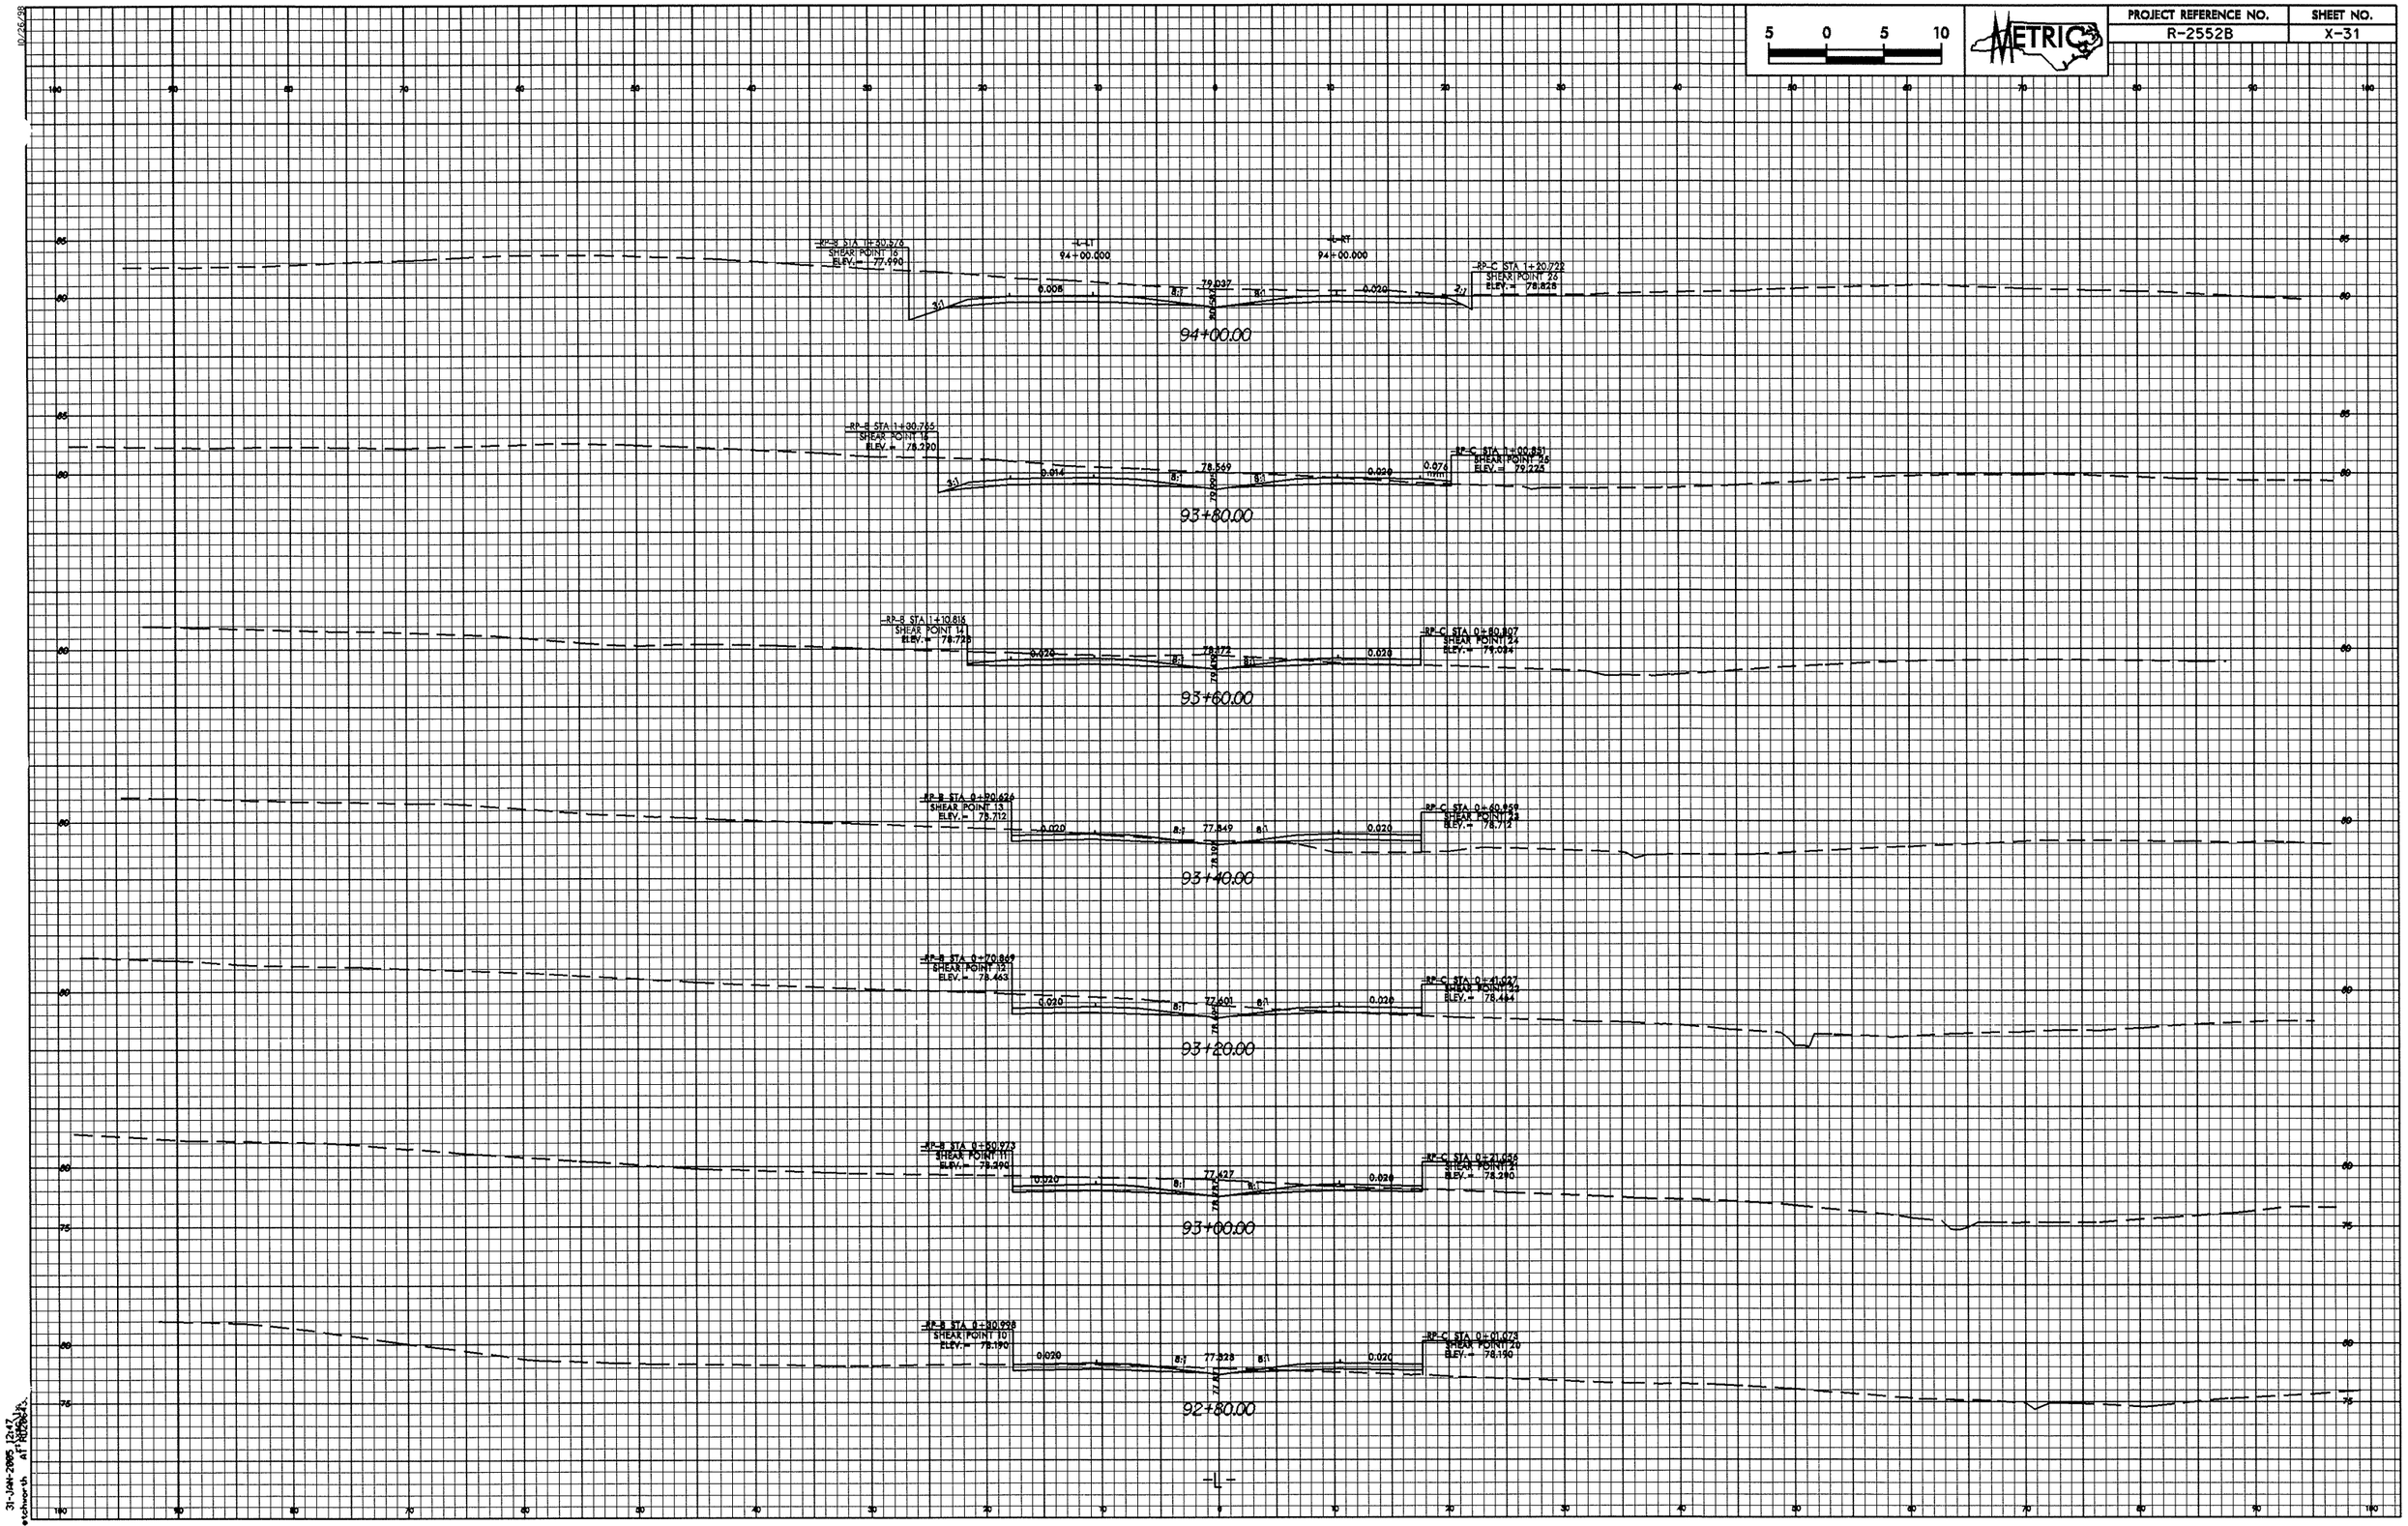

10/26/98

31-JAN-2005 12:47
rbleschorth