10/26/98

PROPOSED UNDERCUT

2.5 0 2.5 5

METRIC
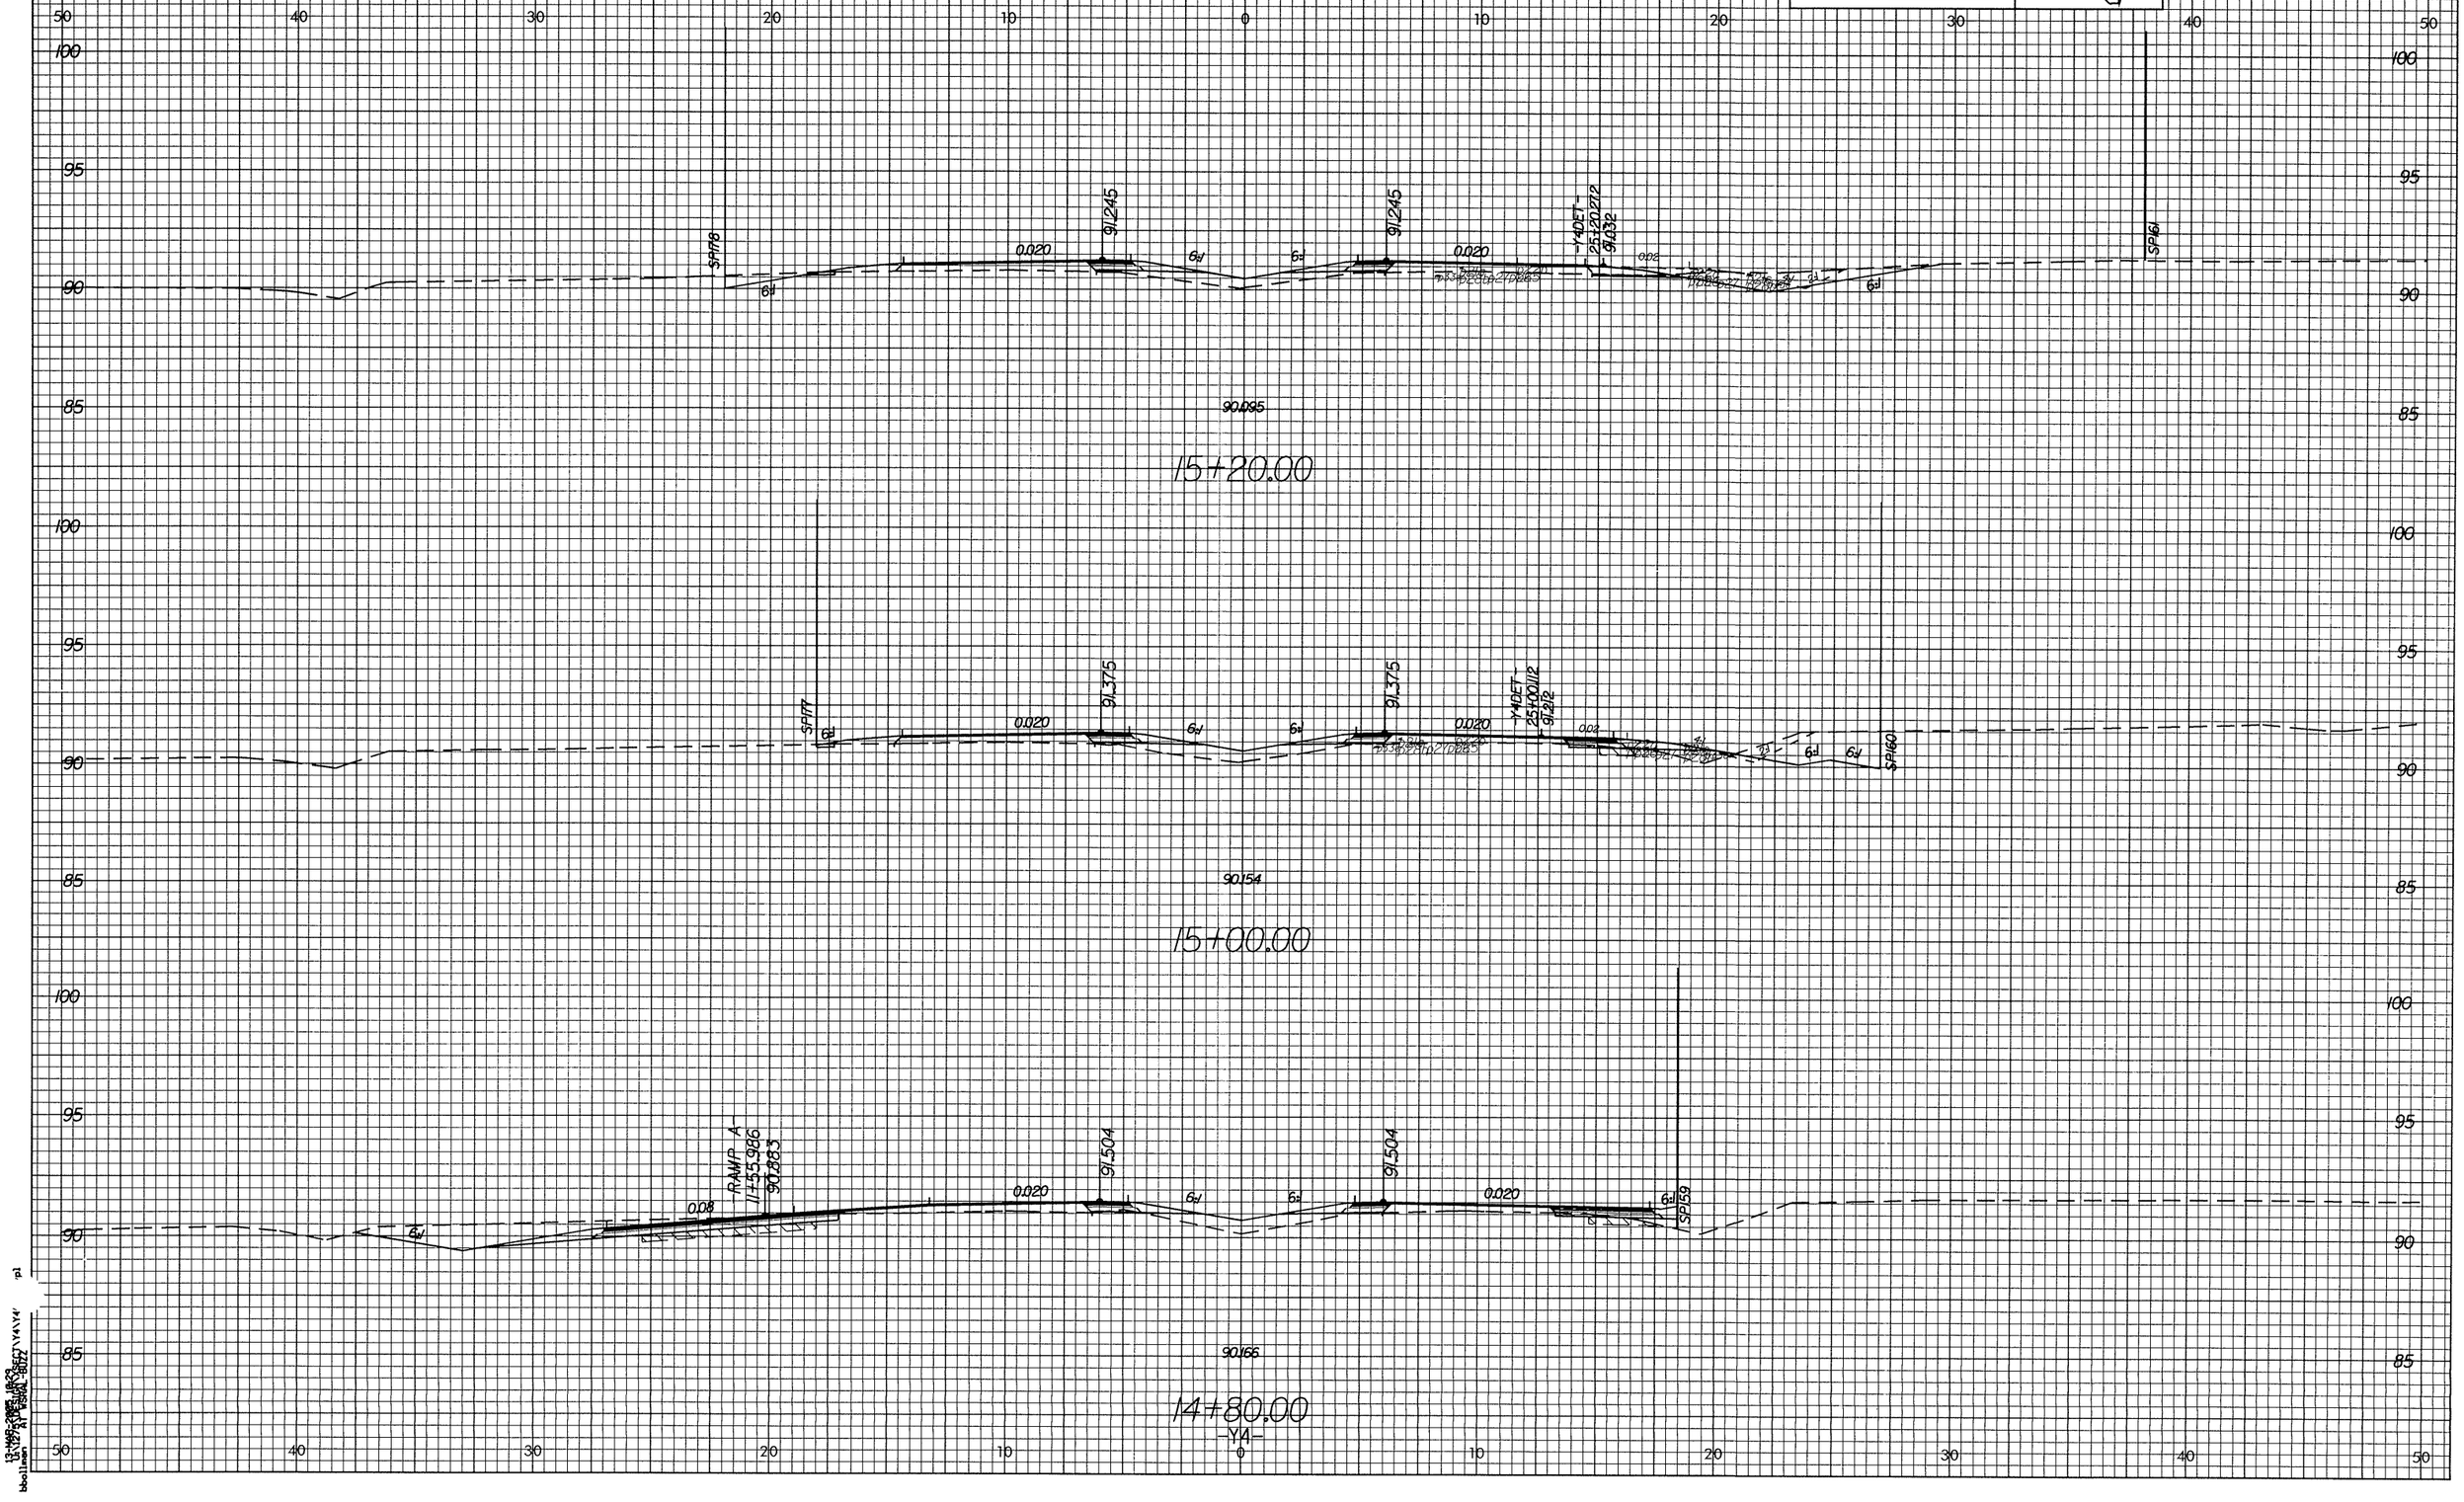
PROJECT REFERENCE NO.	SHEET NO.
R-2552C	X-233