PROPOSED UNDERCUT

2.5 0 2.5 5
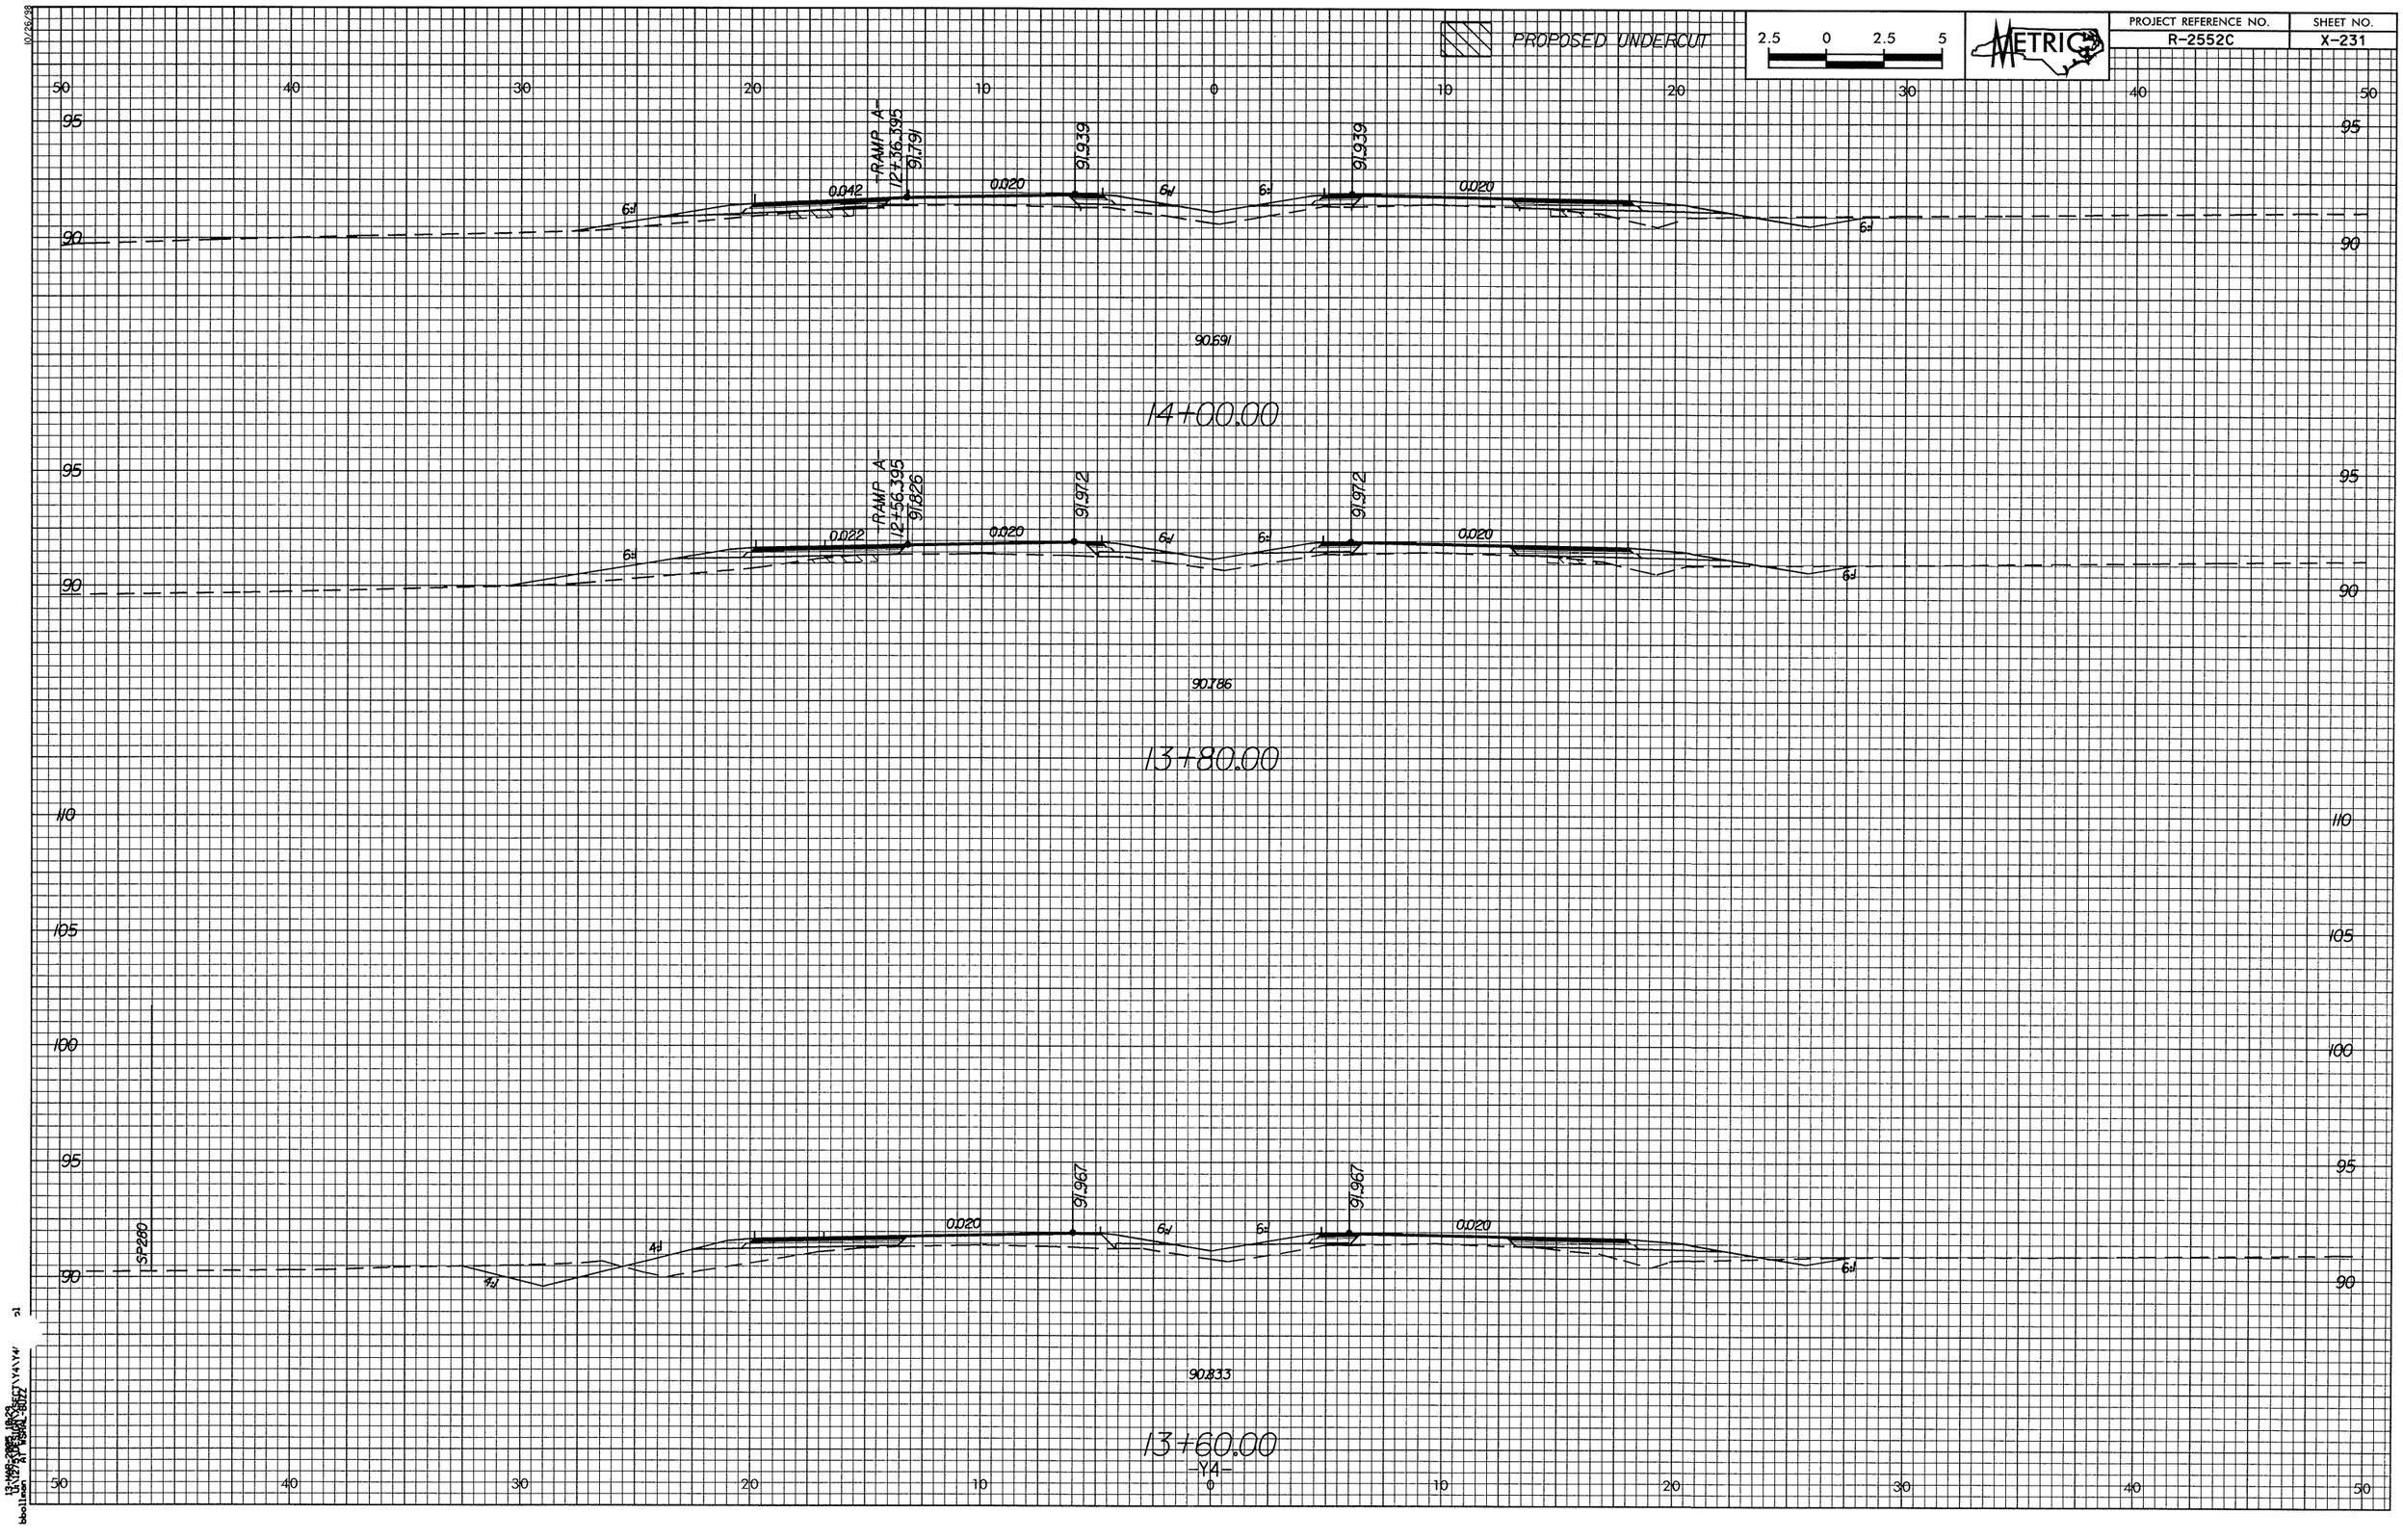
METRIC