PROJECT REFERENCE NO.	SHEET NO.
R-2552C	X-87

2.5 0 2.5 5

METRIC

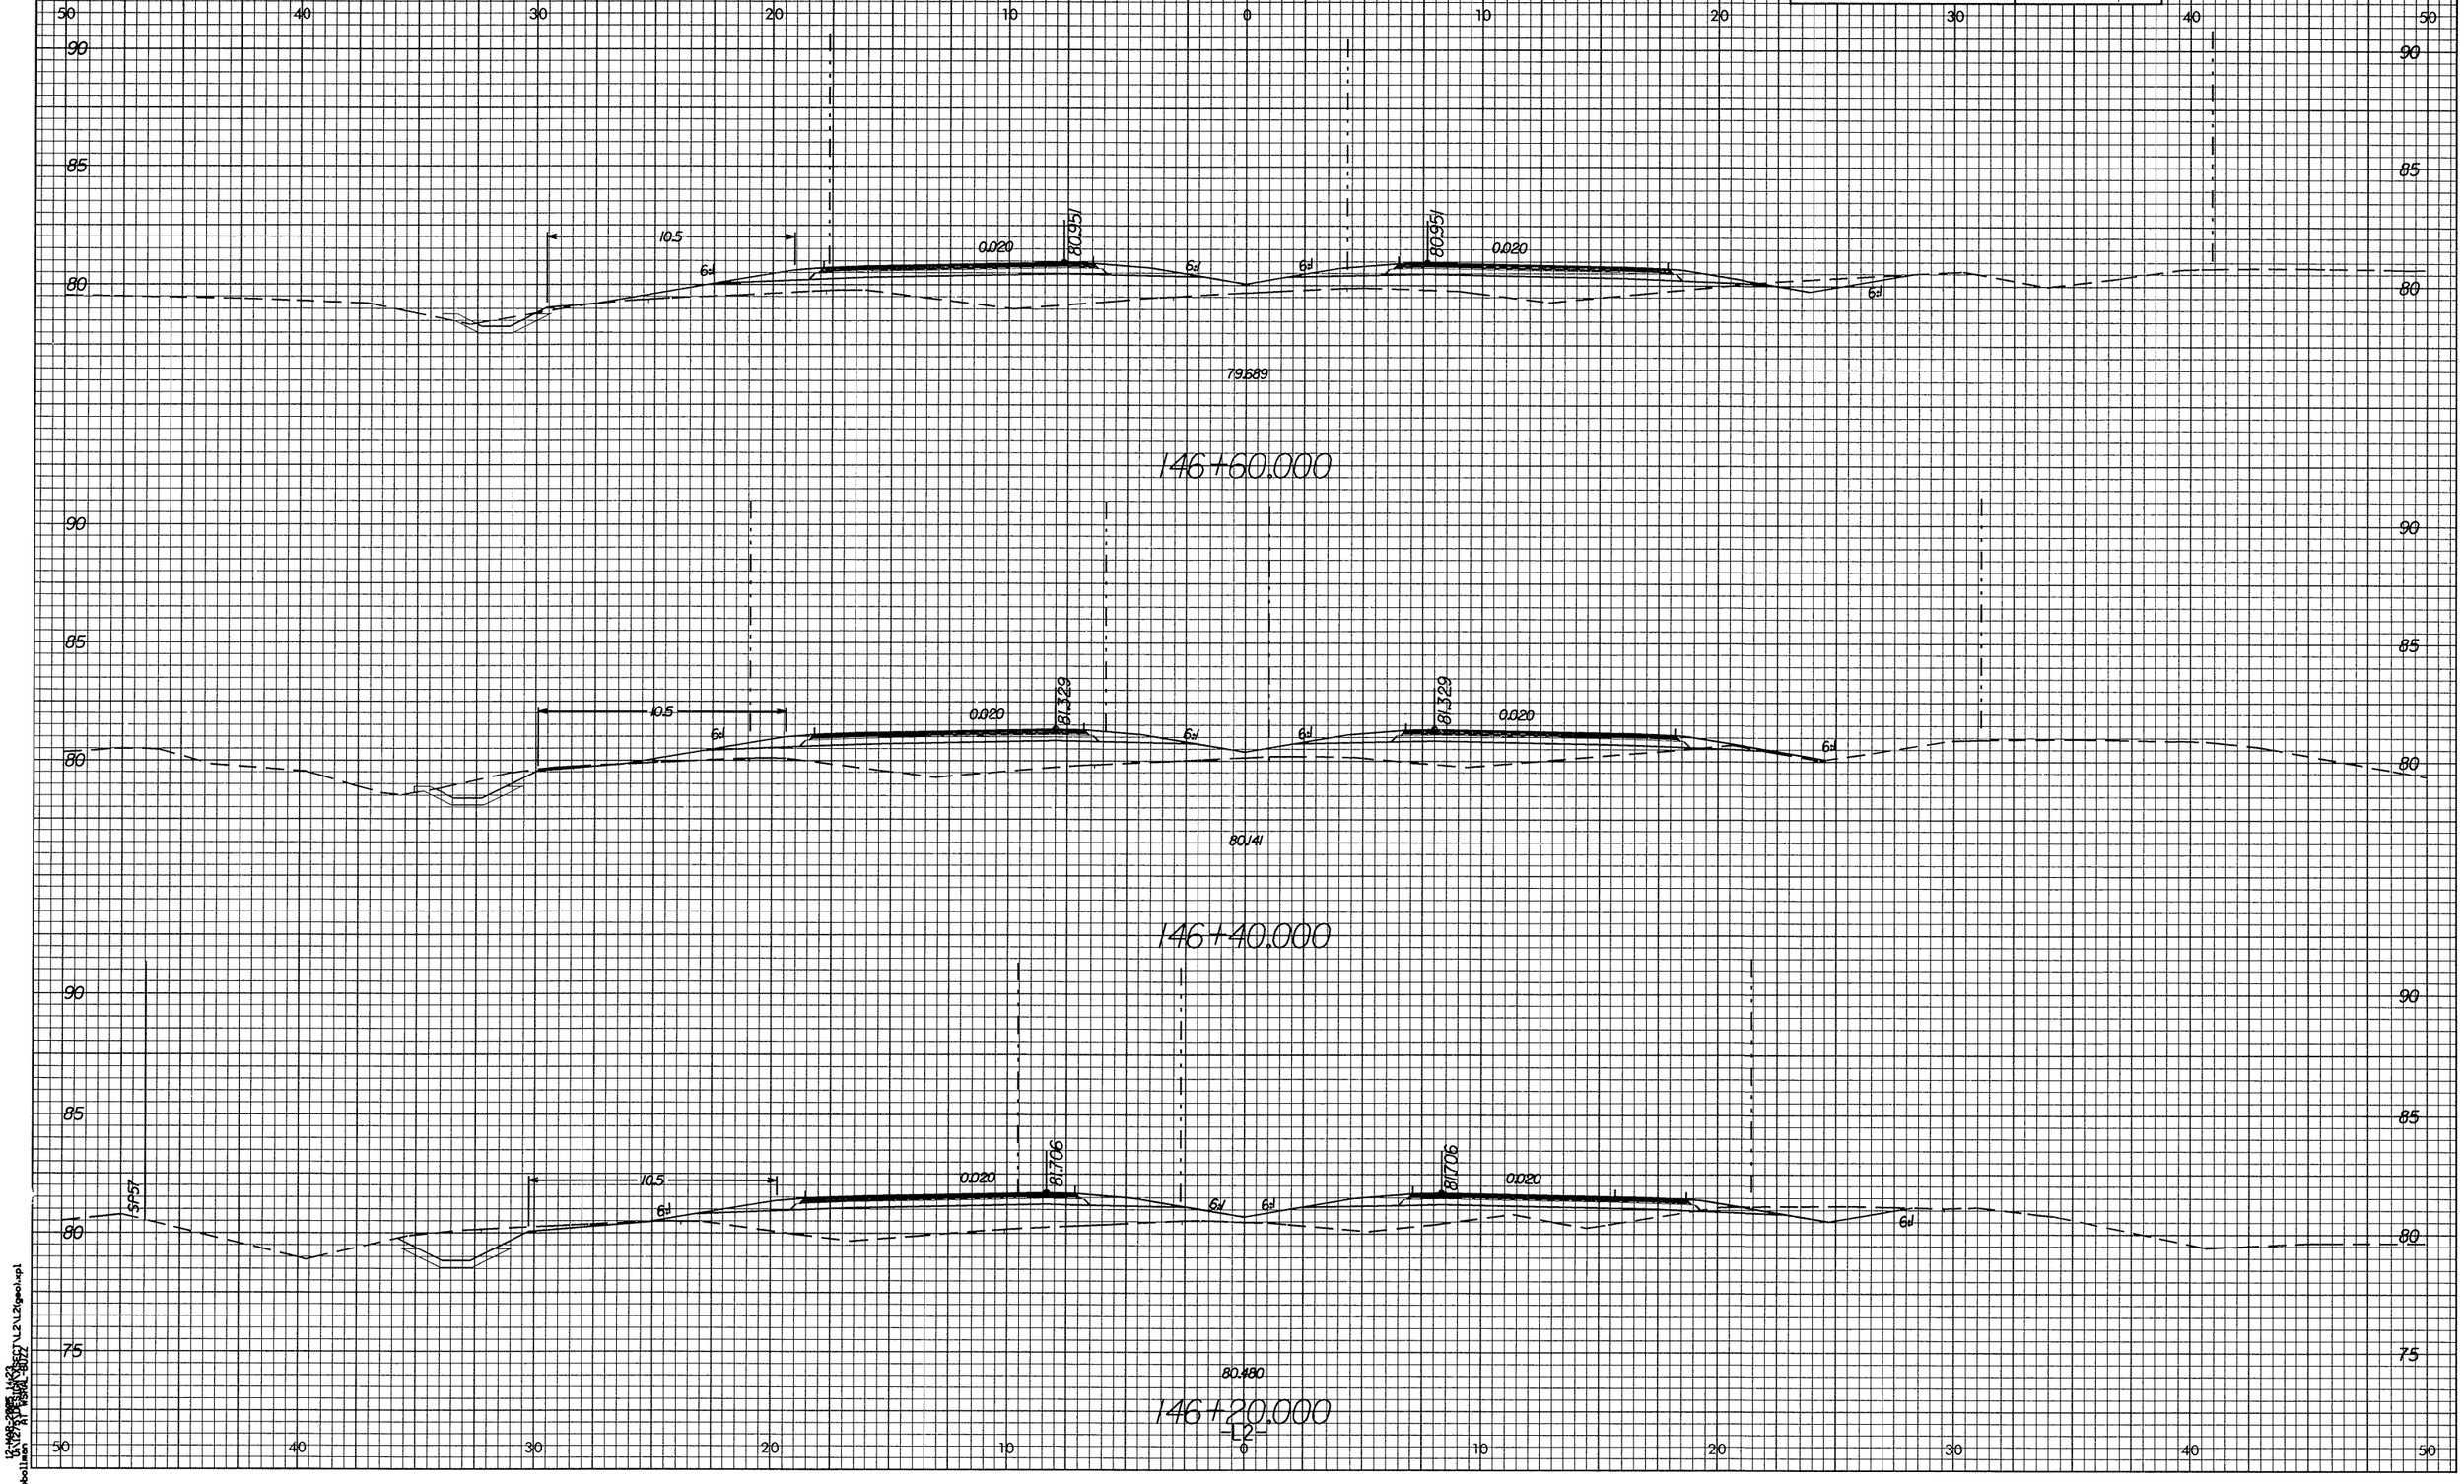

10/25/08
12-NOV-2008 14:23
bcollins
C:\DOCUMENTS AND SETTINGS\BCOLLINS\DESKTOP\L2\L2geol.xpl