10/26/98

2.5 0 2.5 5

METRIC

PROJECT REFERENCE NO.	SHEET NO.
R-2552C	X-43

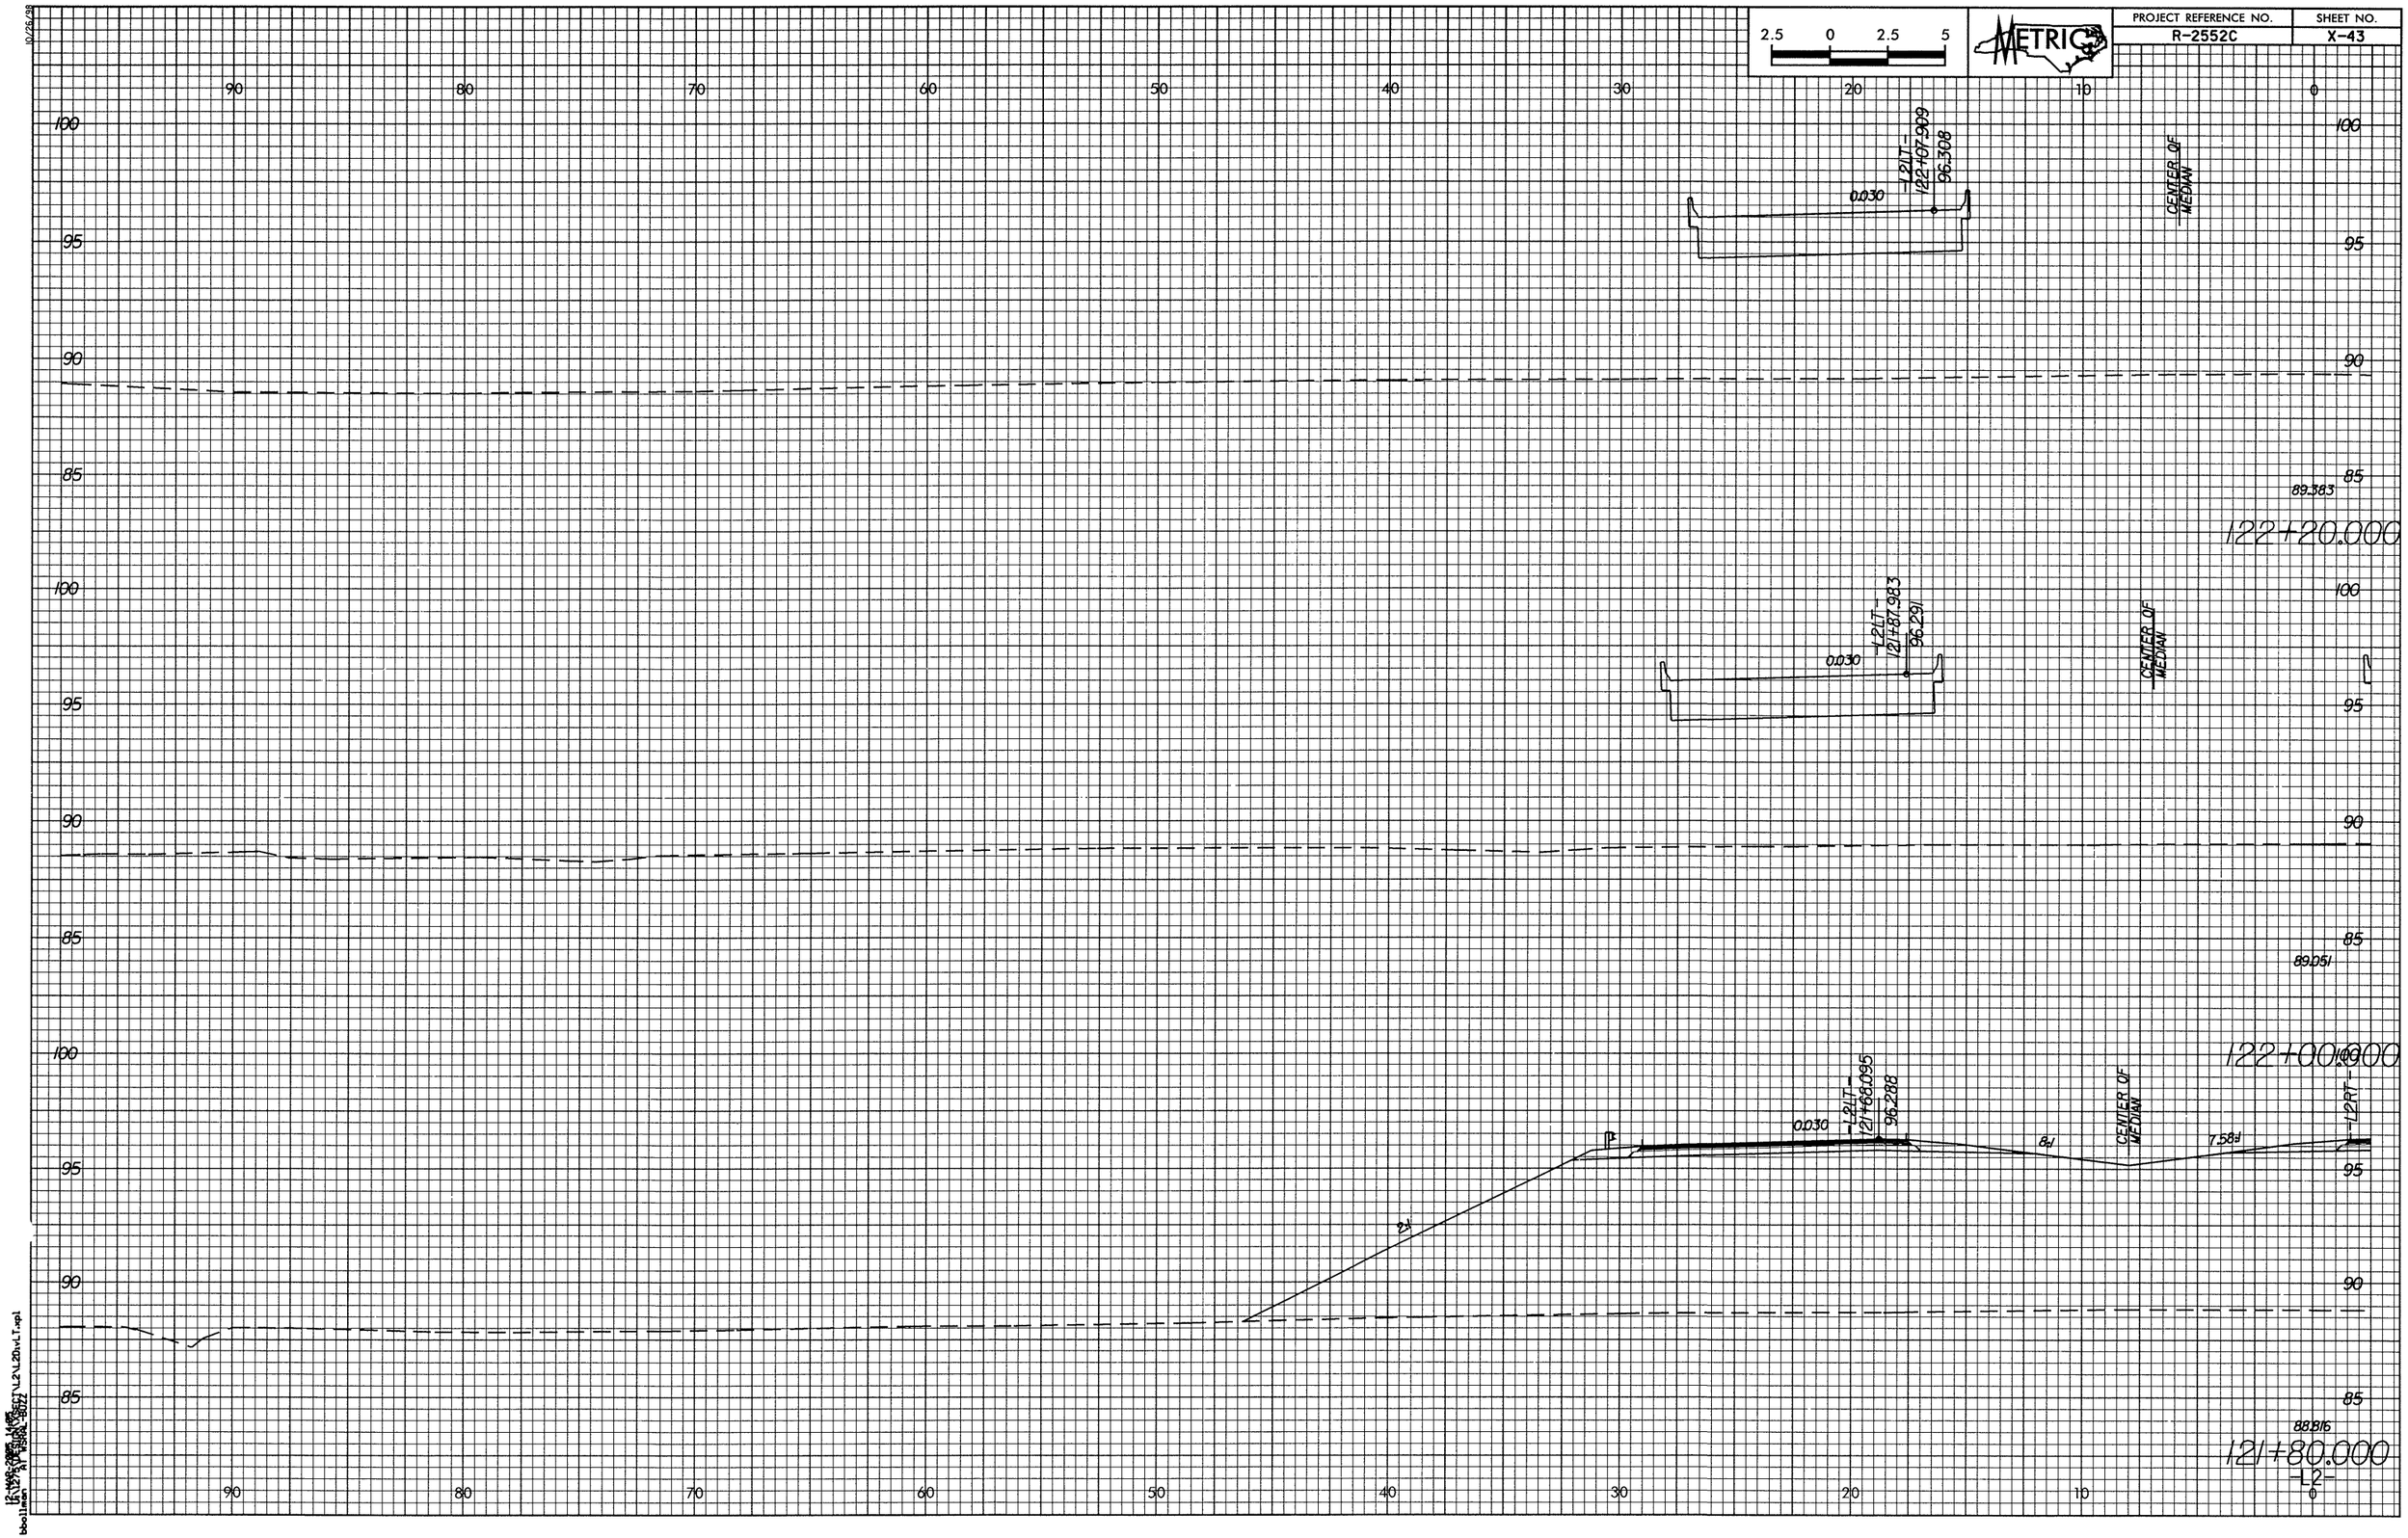

bbollinger N:\2552C\Design\Roadway\L2\L2vL20vLT.vpl