8/17/99

PROJECT REFERENCE NO.	SHEET NO.
B-3682 & W-3413	EC-12/CONST.5
R/W SHEET NO.	
ROADWAY DESIGN ENGINEER	HYDRAULICS ENGINEER

NOTE:
TEMPORARY SILT FENCE SHALL BE INSTALLED A MINIMUM OF 3 FEET FROM TOE OF FILL IN WETLAND AREAS

NOTE:
UTILIZE TEMPORARY ROCK SEDIMENT DAM TYPE – B AS STILLING BASIN WHERE APPLICABLE.

NAD 83

PROP. PAINTED ISLAND.
SEE TRAFFIC CONTROL PLANS

PAVEMENT REMOVAL & OBLITERATION

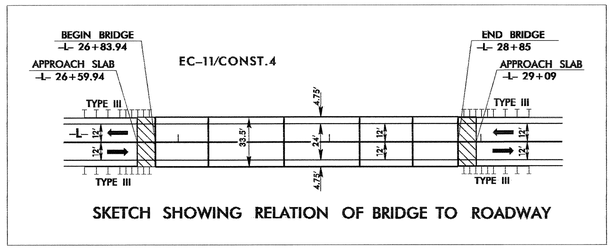

SKETCH SHOWING RELATION OF BRIDGE TO ROADWAY

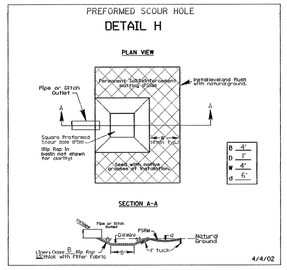

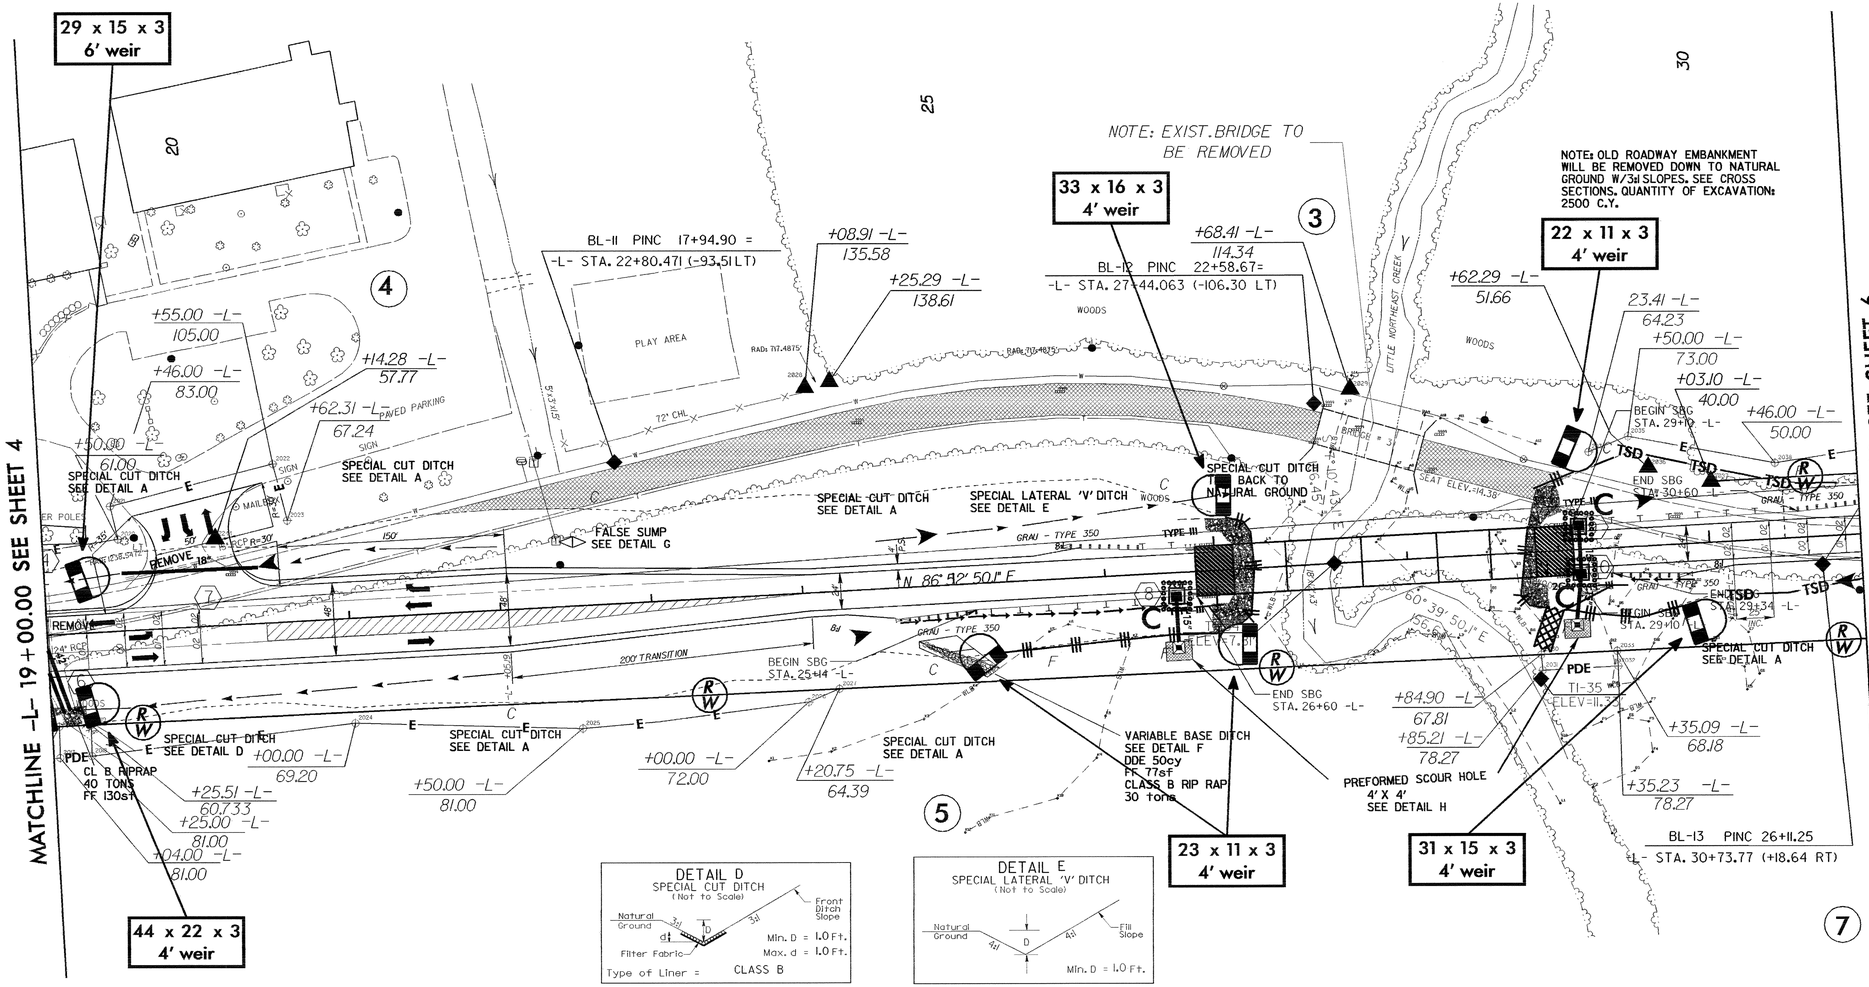

FROM STA 19+00 -L- TO STA 19+20 -L- (RT)

FROM STA 25+50 TO STA 27+00 -L- (LT)

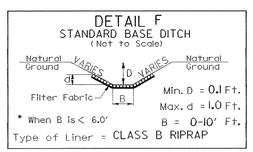

STA 25+00 -L- (RT)

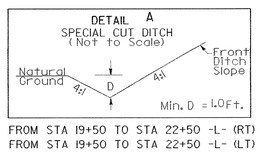

FROM STA 19+50 TO STA 22+50 -L- (RT)
FROM STA 19+50 TO STA 22+50 -L- (LT)
STA 30+50 -L- (RT)
STA 24+50 -L- (RT)
FROM STA 24+50 TO STA 25+00 -L- (LT)

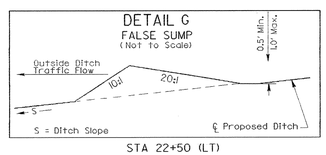

STA 22+50 (LT)

SEE SHEET 12 FOR -L- PROFILE
NOTE: SHOULDER BERM GUTTER
-L- STA 26+54.25 TO 26+73 LT & RT
SHOULDER BERM GUTTER
-L- STA 28+97 TO 29+15.75 LT & RT

09-FEB-2005 15:53
dive_tip \\proj\hydraulics\b3682\proj\b3682s03.psm
bpowdon 41 REV 22.500