REVISIONS

METRIC	PROJECT REFERENCE NO.	SHEET NO.
	R-2539C	UC-31
	R/W SHEET NO.	
SCALE: HORIZONTAL: 1:500 VERTICAL: 1:50	Municipal Services / Engineering Company, P.A.	
CONST.REV.	NORTH CAROLINA PROFESSIONAL SEAL 6282 ENGINEER JIMMY D. WOODIE	3/14/2005
R/W REV.		

UTILITY CONSTRUCTION DRAWINGS

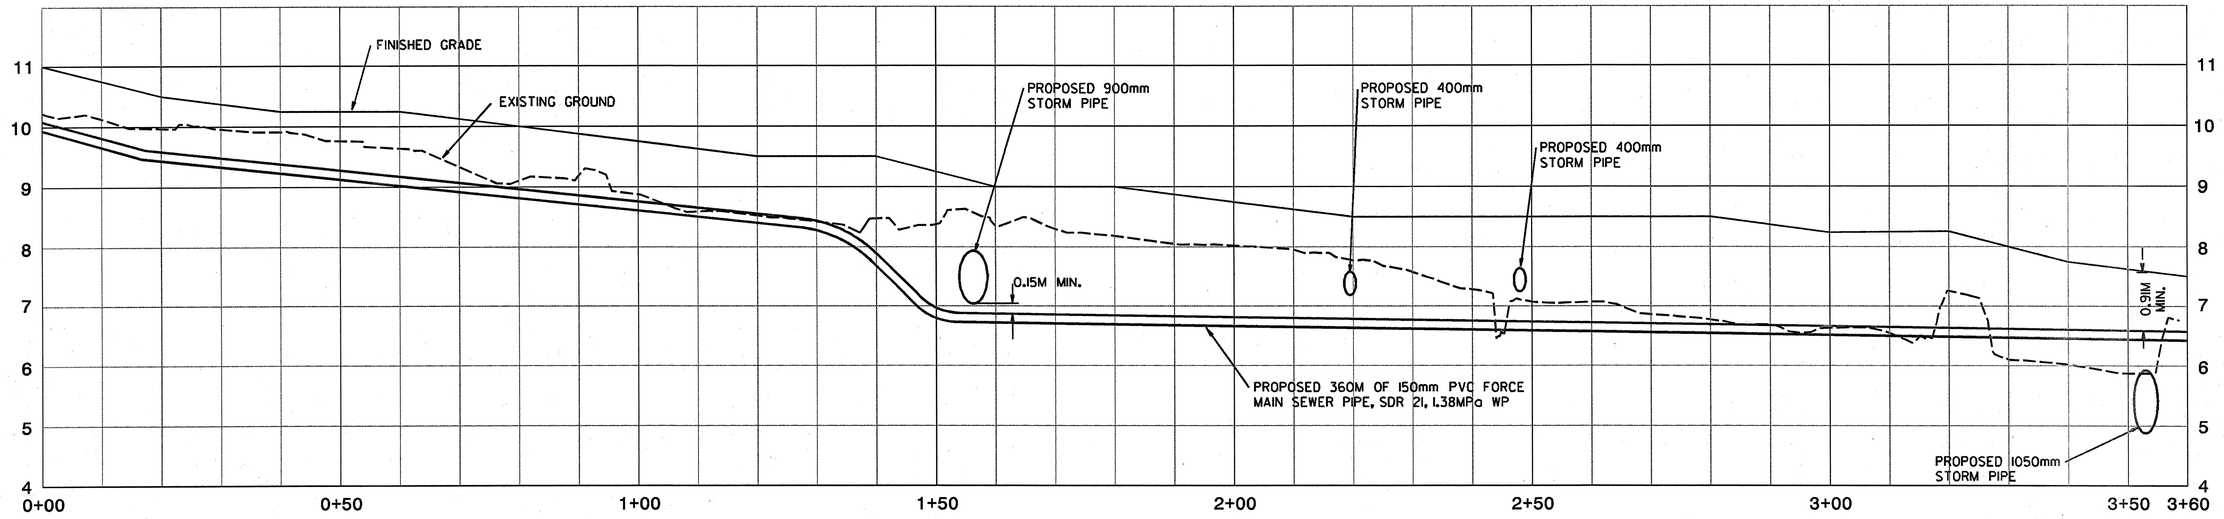

UC-7 LINE 2

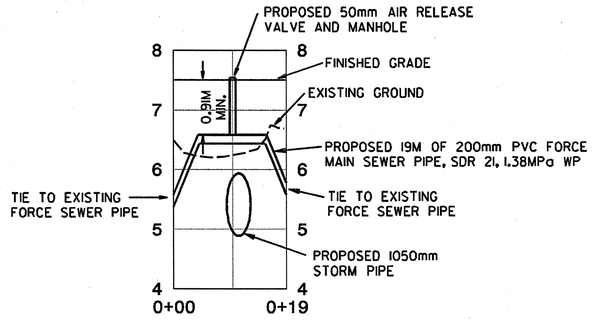

UC- 7 LINE 4