REVISIONS
1. REVISED PER BRMSD COMMENTS 2/28/05

PROJECT REFERENCE NO.	SHEET NO.
R-2539C	UC-8
R/W SHEET NO.	

METRIC 5 0 10

CONST. REV.

R/W REV.

Municipal Services Engineering Company, P.A.

NORTH CAROLINA PROFESSIONAL SEAL 4282 ENGINEER JIMMY D. WOODIE 3/14/2005
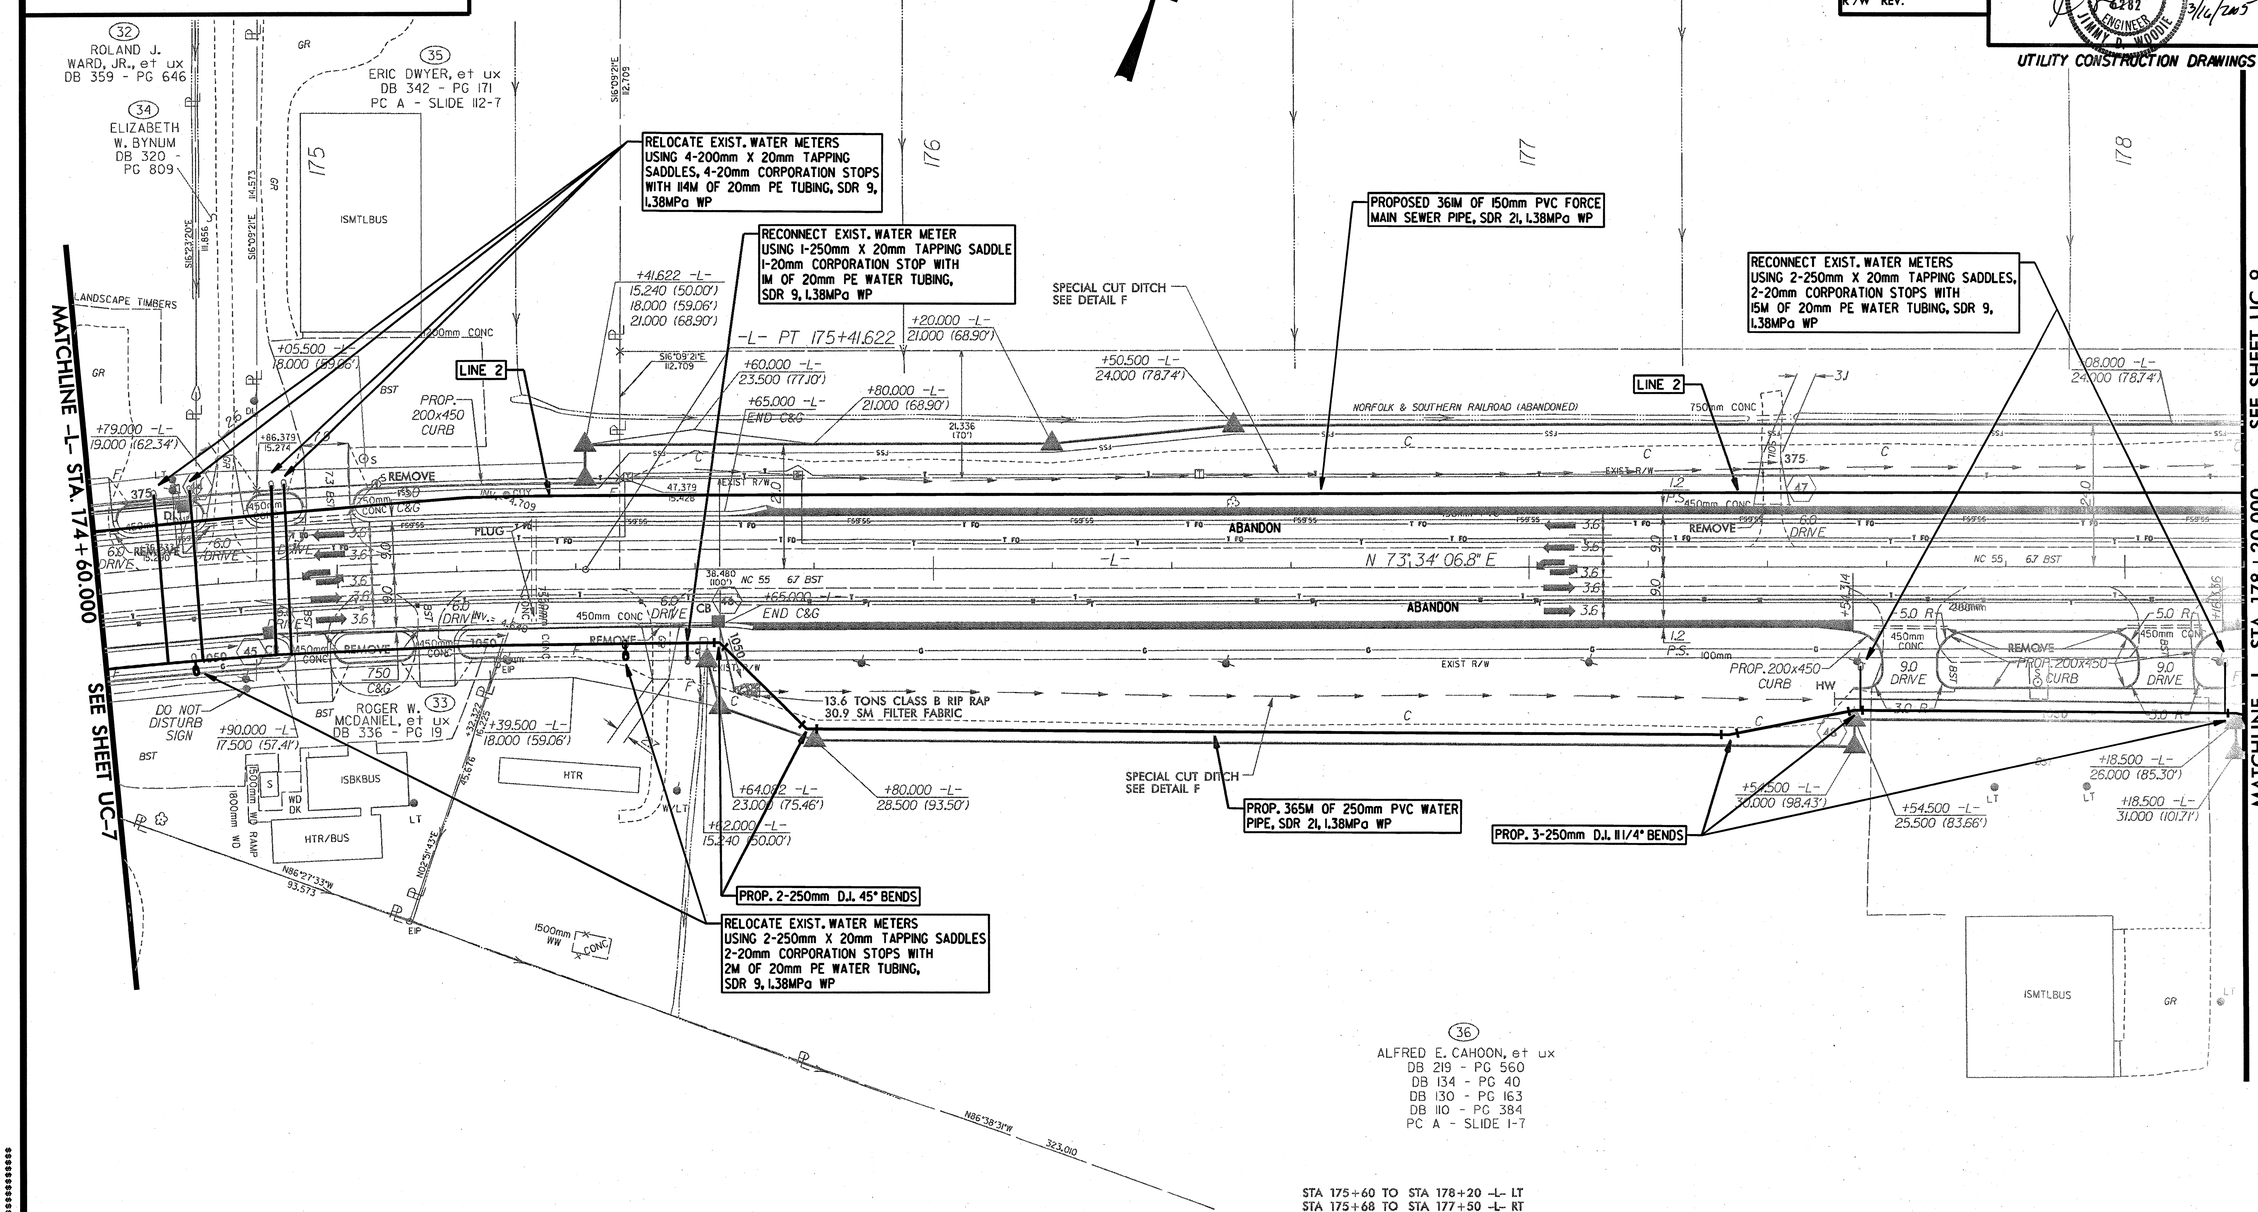
UTILITY CONSTRUCTION DRAWINGS