TIP NO.	SHEET NO.
R-2552AA/AB	SIGN - 1

METRIC

R-2552AA & AB

CONTRACT: C201226

STATE OF NORTH CAROLINA
DEPARTMENT OF TRANSPORTATION

SIGNING PLANS
WAKE & JOHNSTON COUNTY

LOCATION : US 70 /I-40 (CLAYTON BYPASS)
INTERCHANGE TO EAST OF NC 42

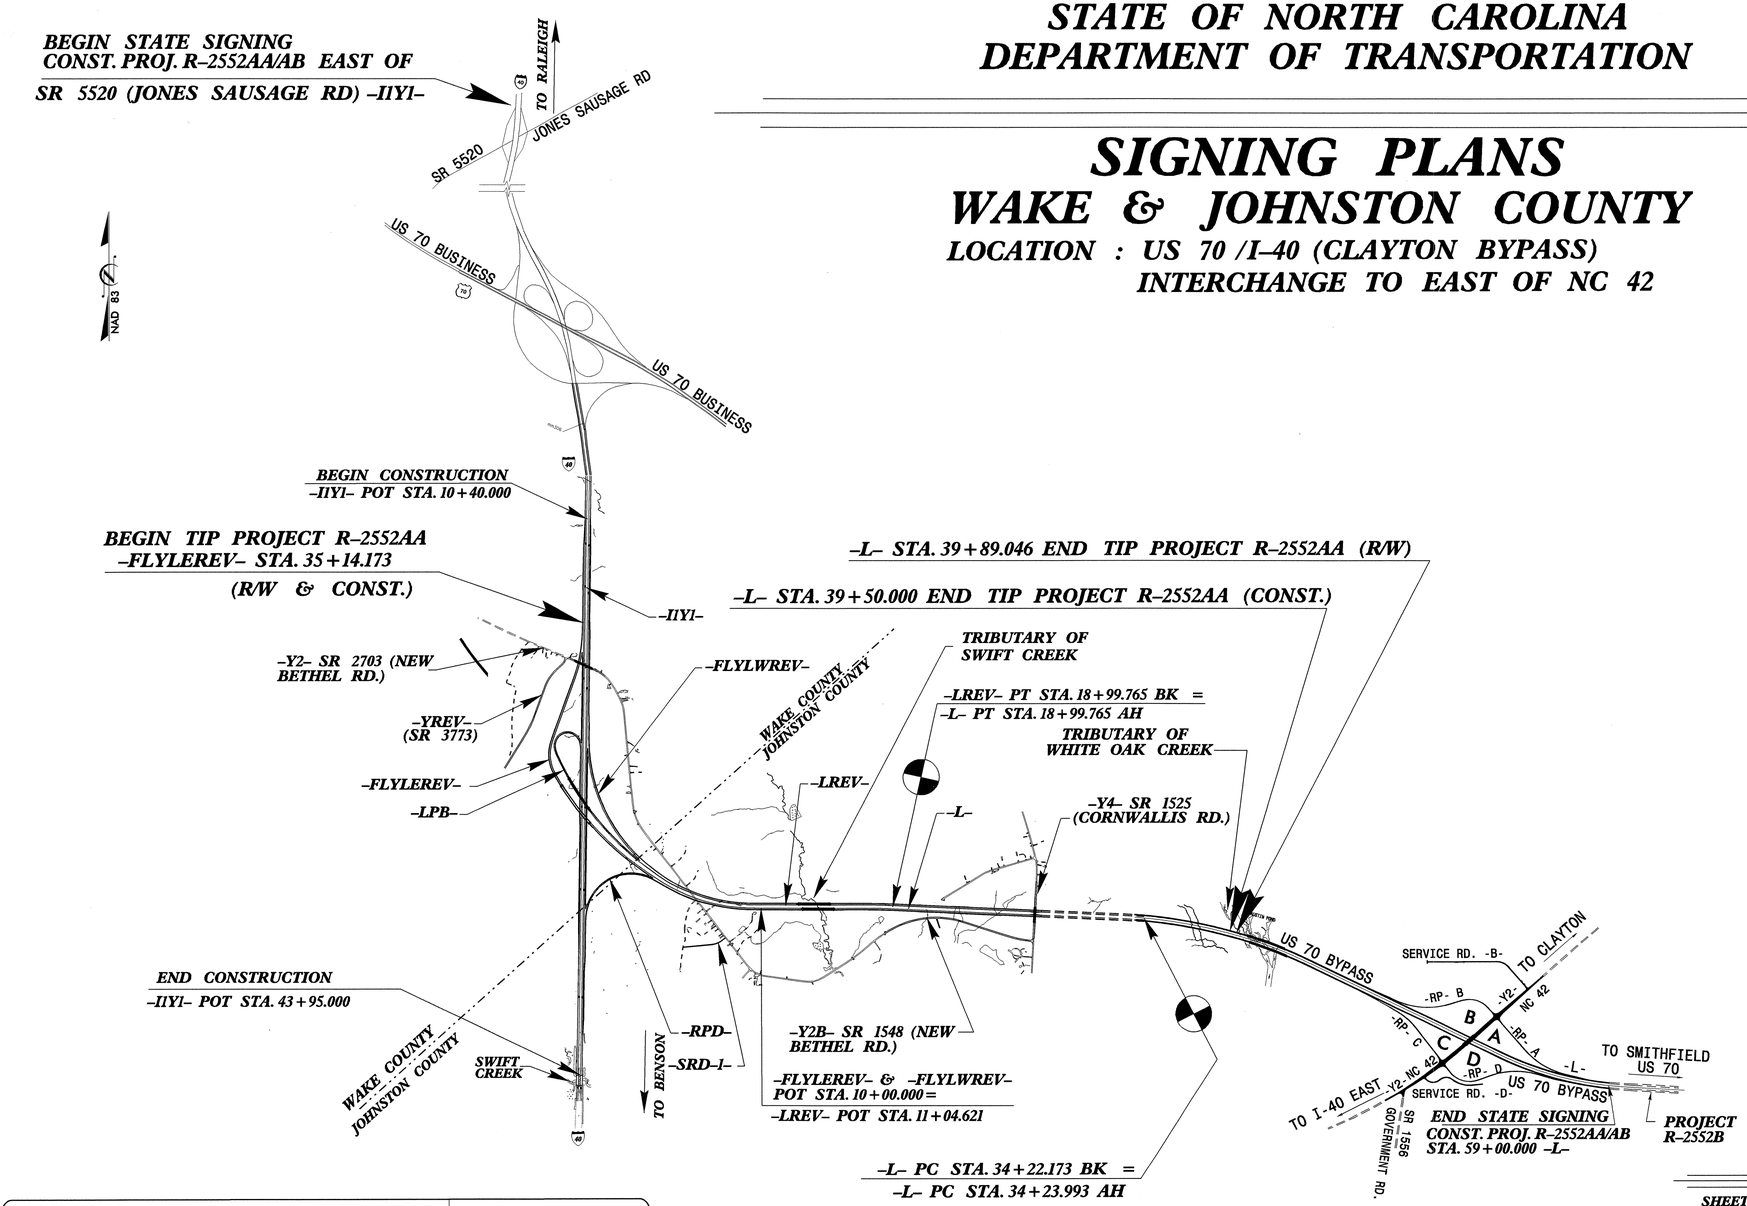

PLAN PREPARED BY: N.C.D.O.T. SIGNING SECTION	
RON KING, P.E.	SIGNING ENGINEER
AYMAN ALQUDWAH, P.E.	SIGNING PROJECT ENGINEER
MITCH EATON	SIGNING PROJECT DESIGN ENGINEER
STACEY JOHNS	SIGNING DESIGNER

SEAL

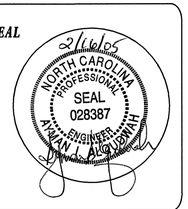

INDEX

SHEET NO.	DESCRIPTION
1	TITLE SHEET
2	SUMMARY OF QUANTITIES and applicable ROADWAY STANDARD DRAWINGS
3	NOTES
4 - 6N	OVERHEAD SIGN ASSEMBLIES
7 - 8	LIGHTING SHEETS
9	SUPPORT INFORMATION
10	E SHEETS
11	F SHEET
12	MILEMARKERS
13 - 43	SIGN ROADWAY SHEETS