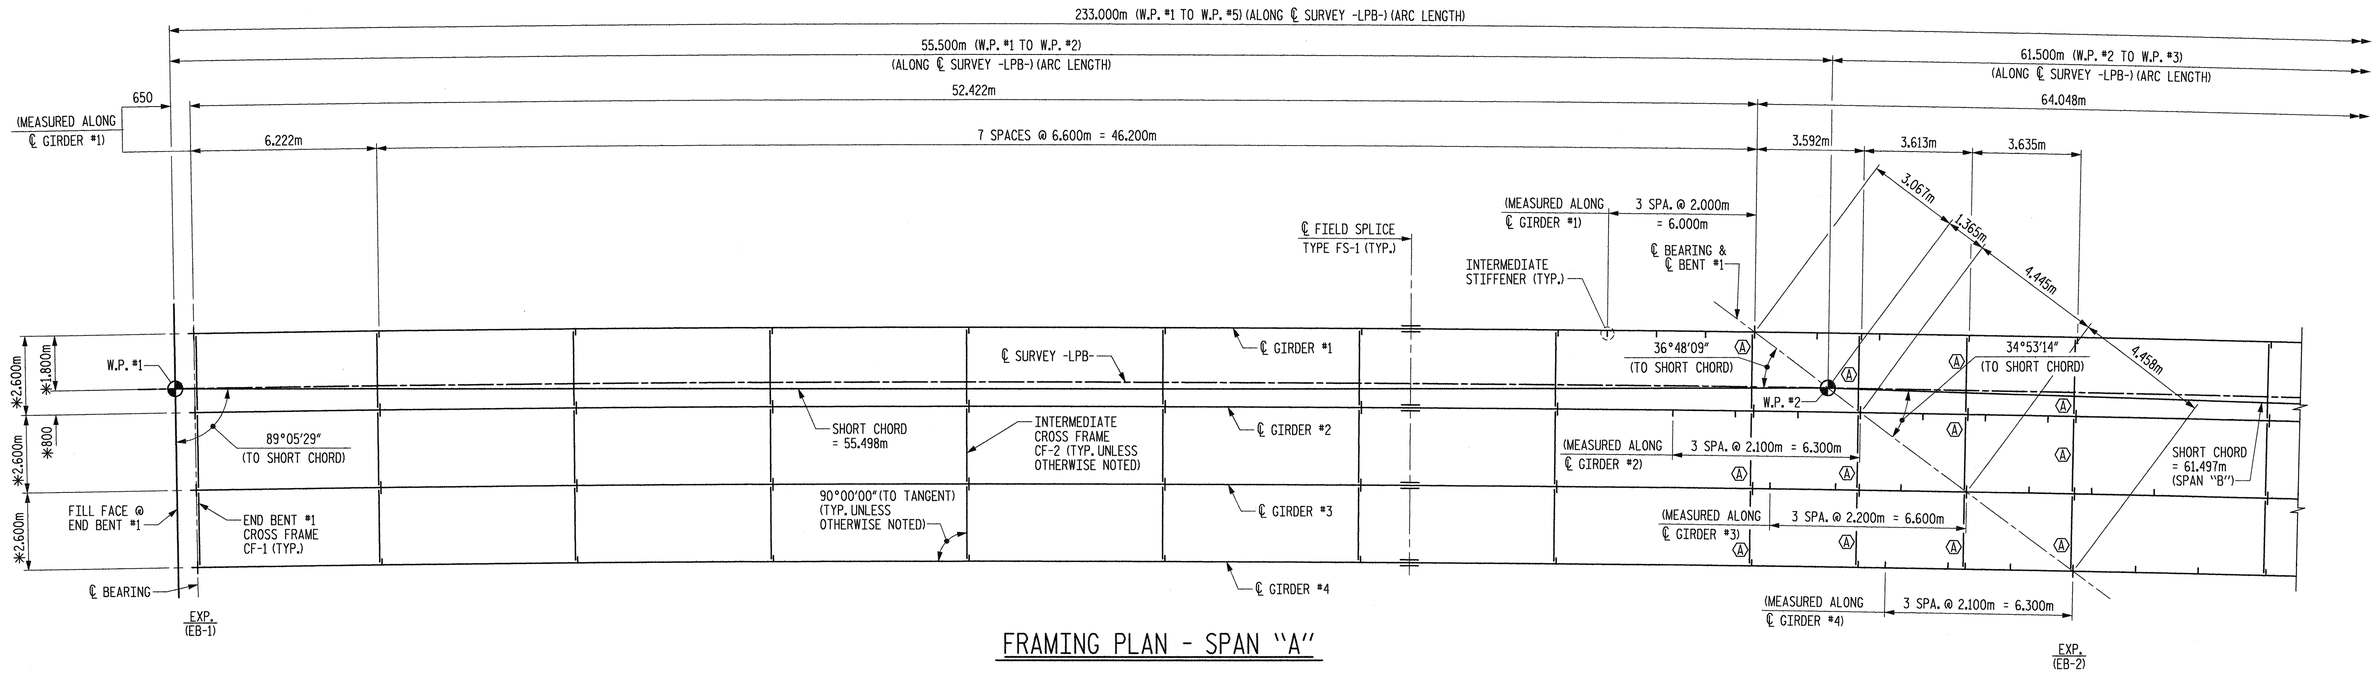

FRAMING PLAN - SPAN "A"

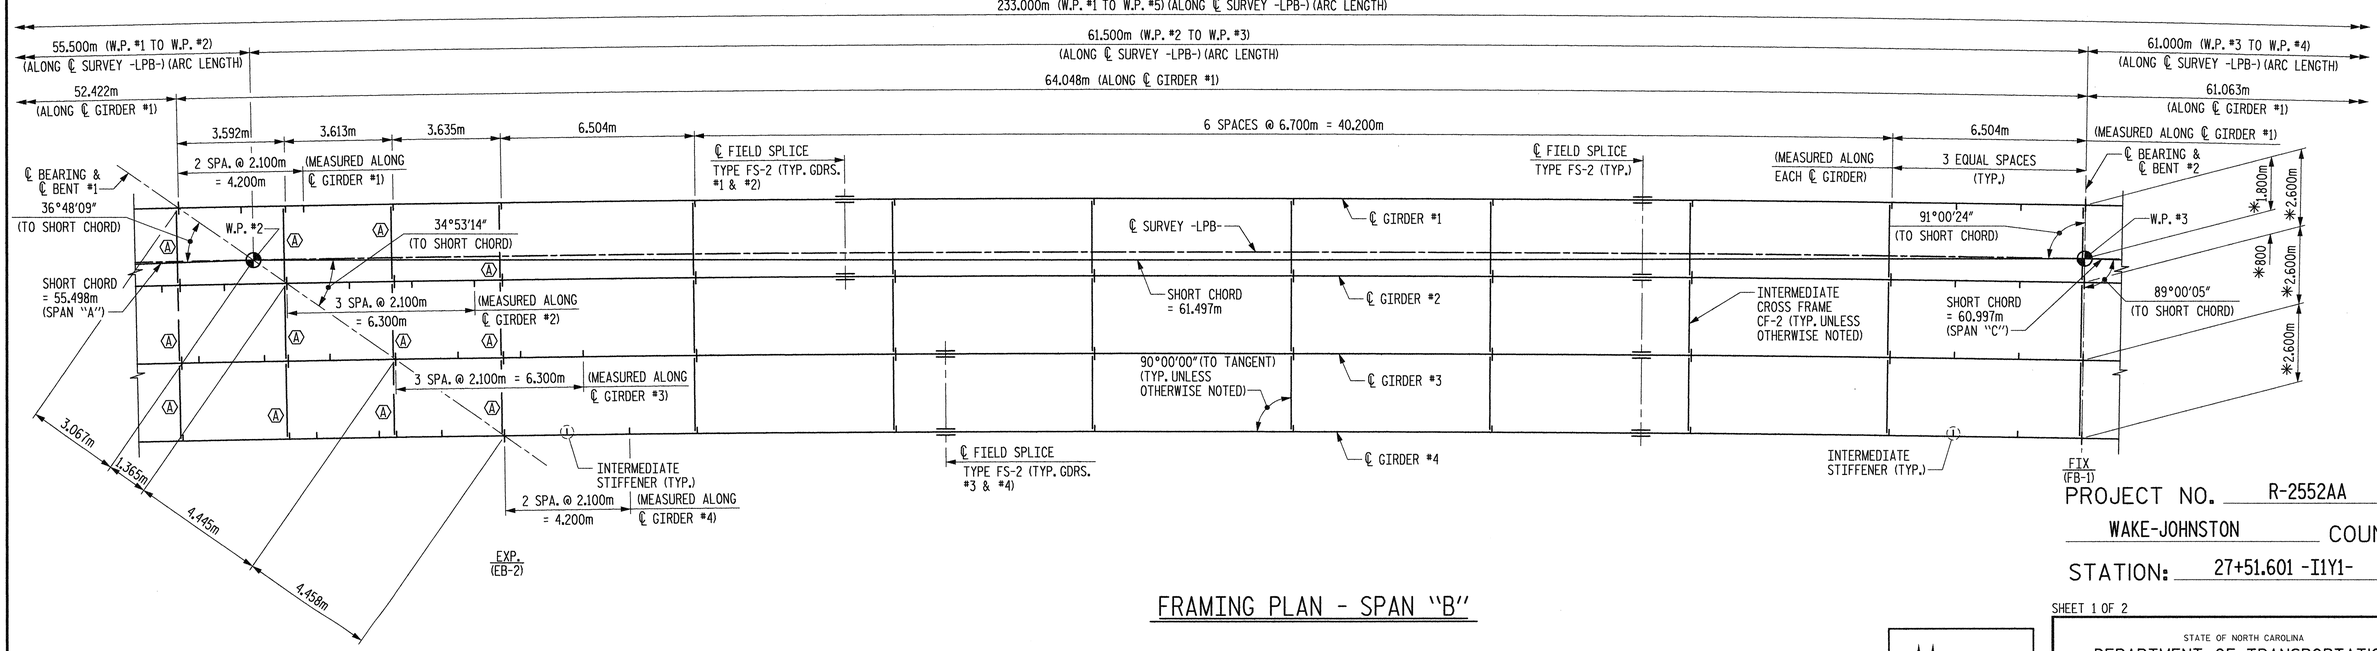

FRAMING PLAN - SPAN "B"

Ⓐ INDICATES INTERMEDIATE CROSS FRAME (CF-3)

* DIMENSIONS RADIAL TO ℄ SURVEY -LPB-

PROJECT NO. R-2552AA

WAKE-JOHNSTON COUNTY

STATION: 27+51.601 -I1Y1-

SHEET 1 OF 2

METRIC

STATE OF NORTH CAROLINA
DEPARTMENT OF TRANSPORTATION
RALEIGH

SUPERSTRUCTURE
FRAMING PLAN
SPANS "A" & "B"

REVISIONS						SHEET NO.
NO.	BY:	DATE:	NO.	BY:	DATE:	5-49
1			3			TOTAL SHEETS
2			4			429

DWG. NO. 13

NORTH CAROLINA PROFESSIONAL SEAL 5601 ENGINEER CHIH KUO KO 3/31/05

Plans prepared by:
KO & ASSOCIATES, P.C.
Consulting Engineers
1011 SCHAUB DR. SUITE #202
RALEIGH, N.C. 27606
For Division of Highways

DRAWN BY: B.E. LANNING DATE: JAN. 2005
CHECKED BY: J.C. KO / A.K. ORR DATE: JAN. 2005

PLOT: 01/20/2005 07:58:07 AM Ko & Associates, P.C.
FILE NAME: r:\r2552aa_sd_fsl_02.dgn