PROJECT REFERENCE NO.	SHEET NO.
R-2552AA	29
ROADWAY DESIGN ENGINEER	HYDRAULICS ENGINEER

5 0 10

CONST.REV. _____

R/W REV. _____

-YREV-

SEE SHEET 29A FOR SOIL TEST RESULTS

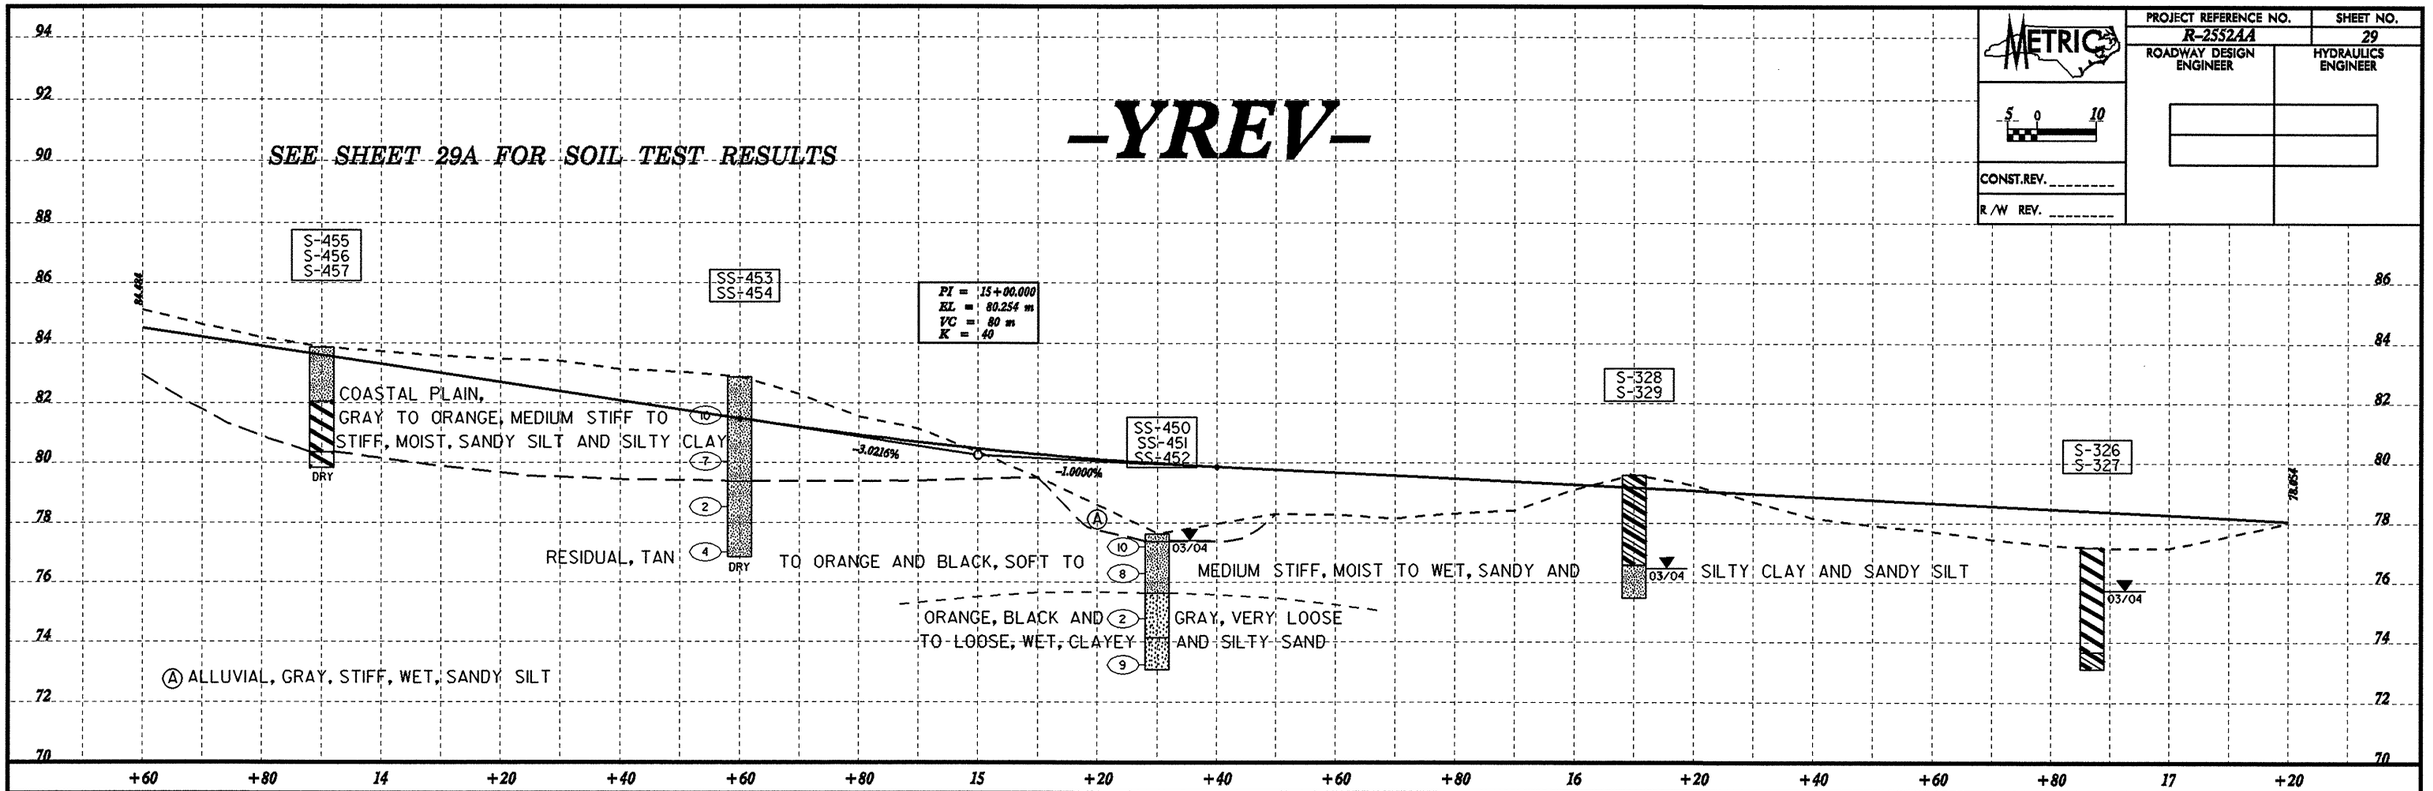

-YREV-

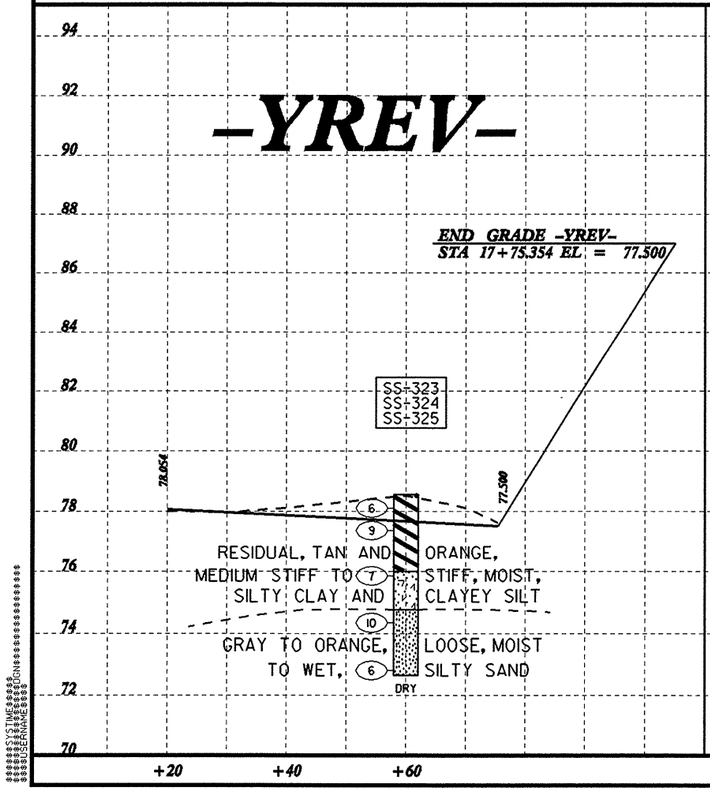

-DR2-

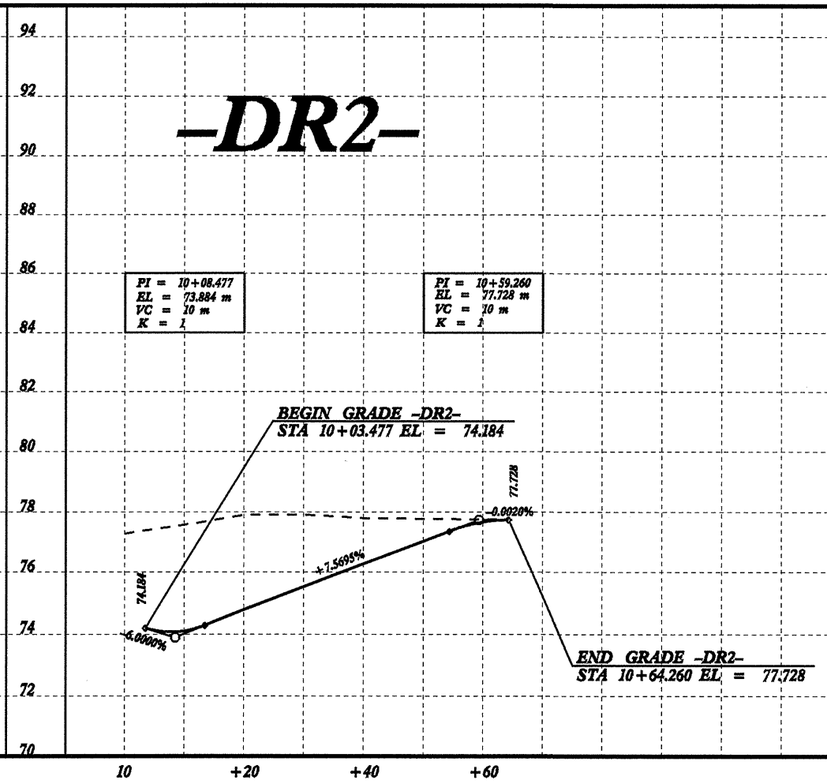

$$$$$$SYSTIME$$$$$$
$$$$$$DESIGN$$$$$$