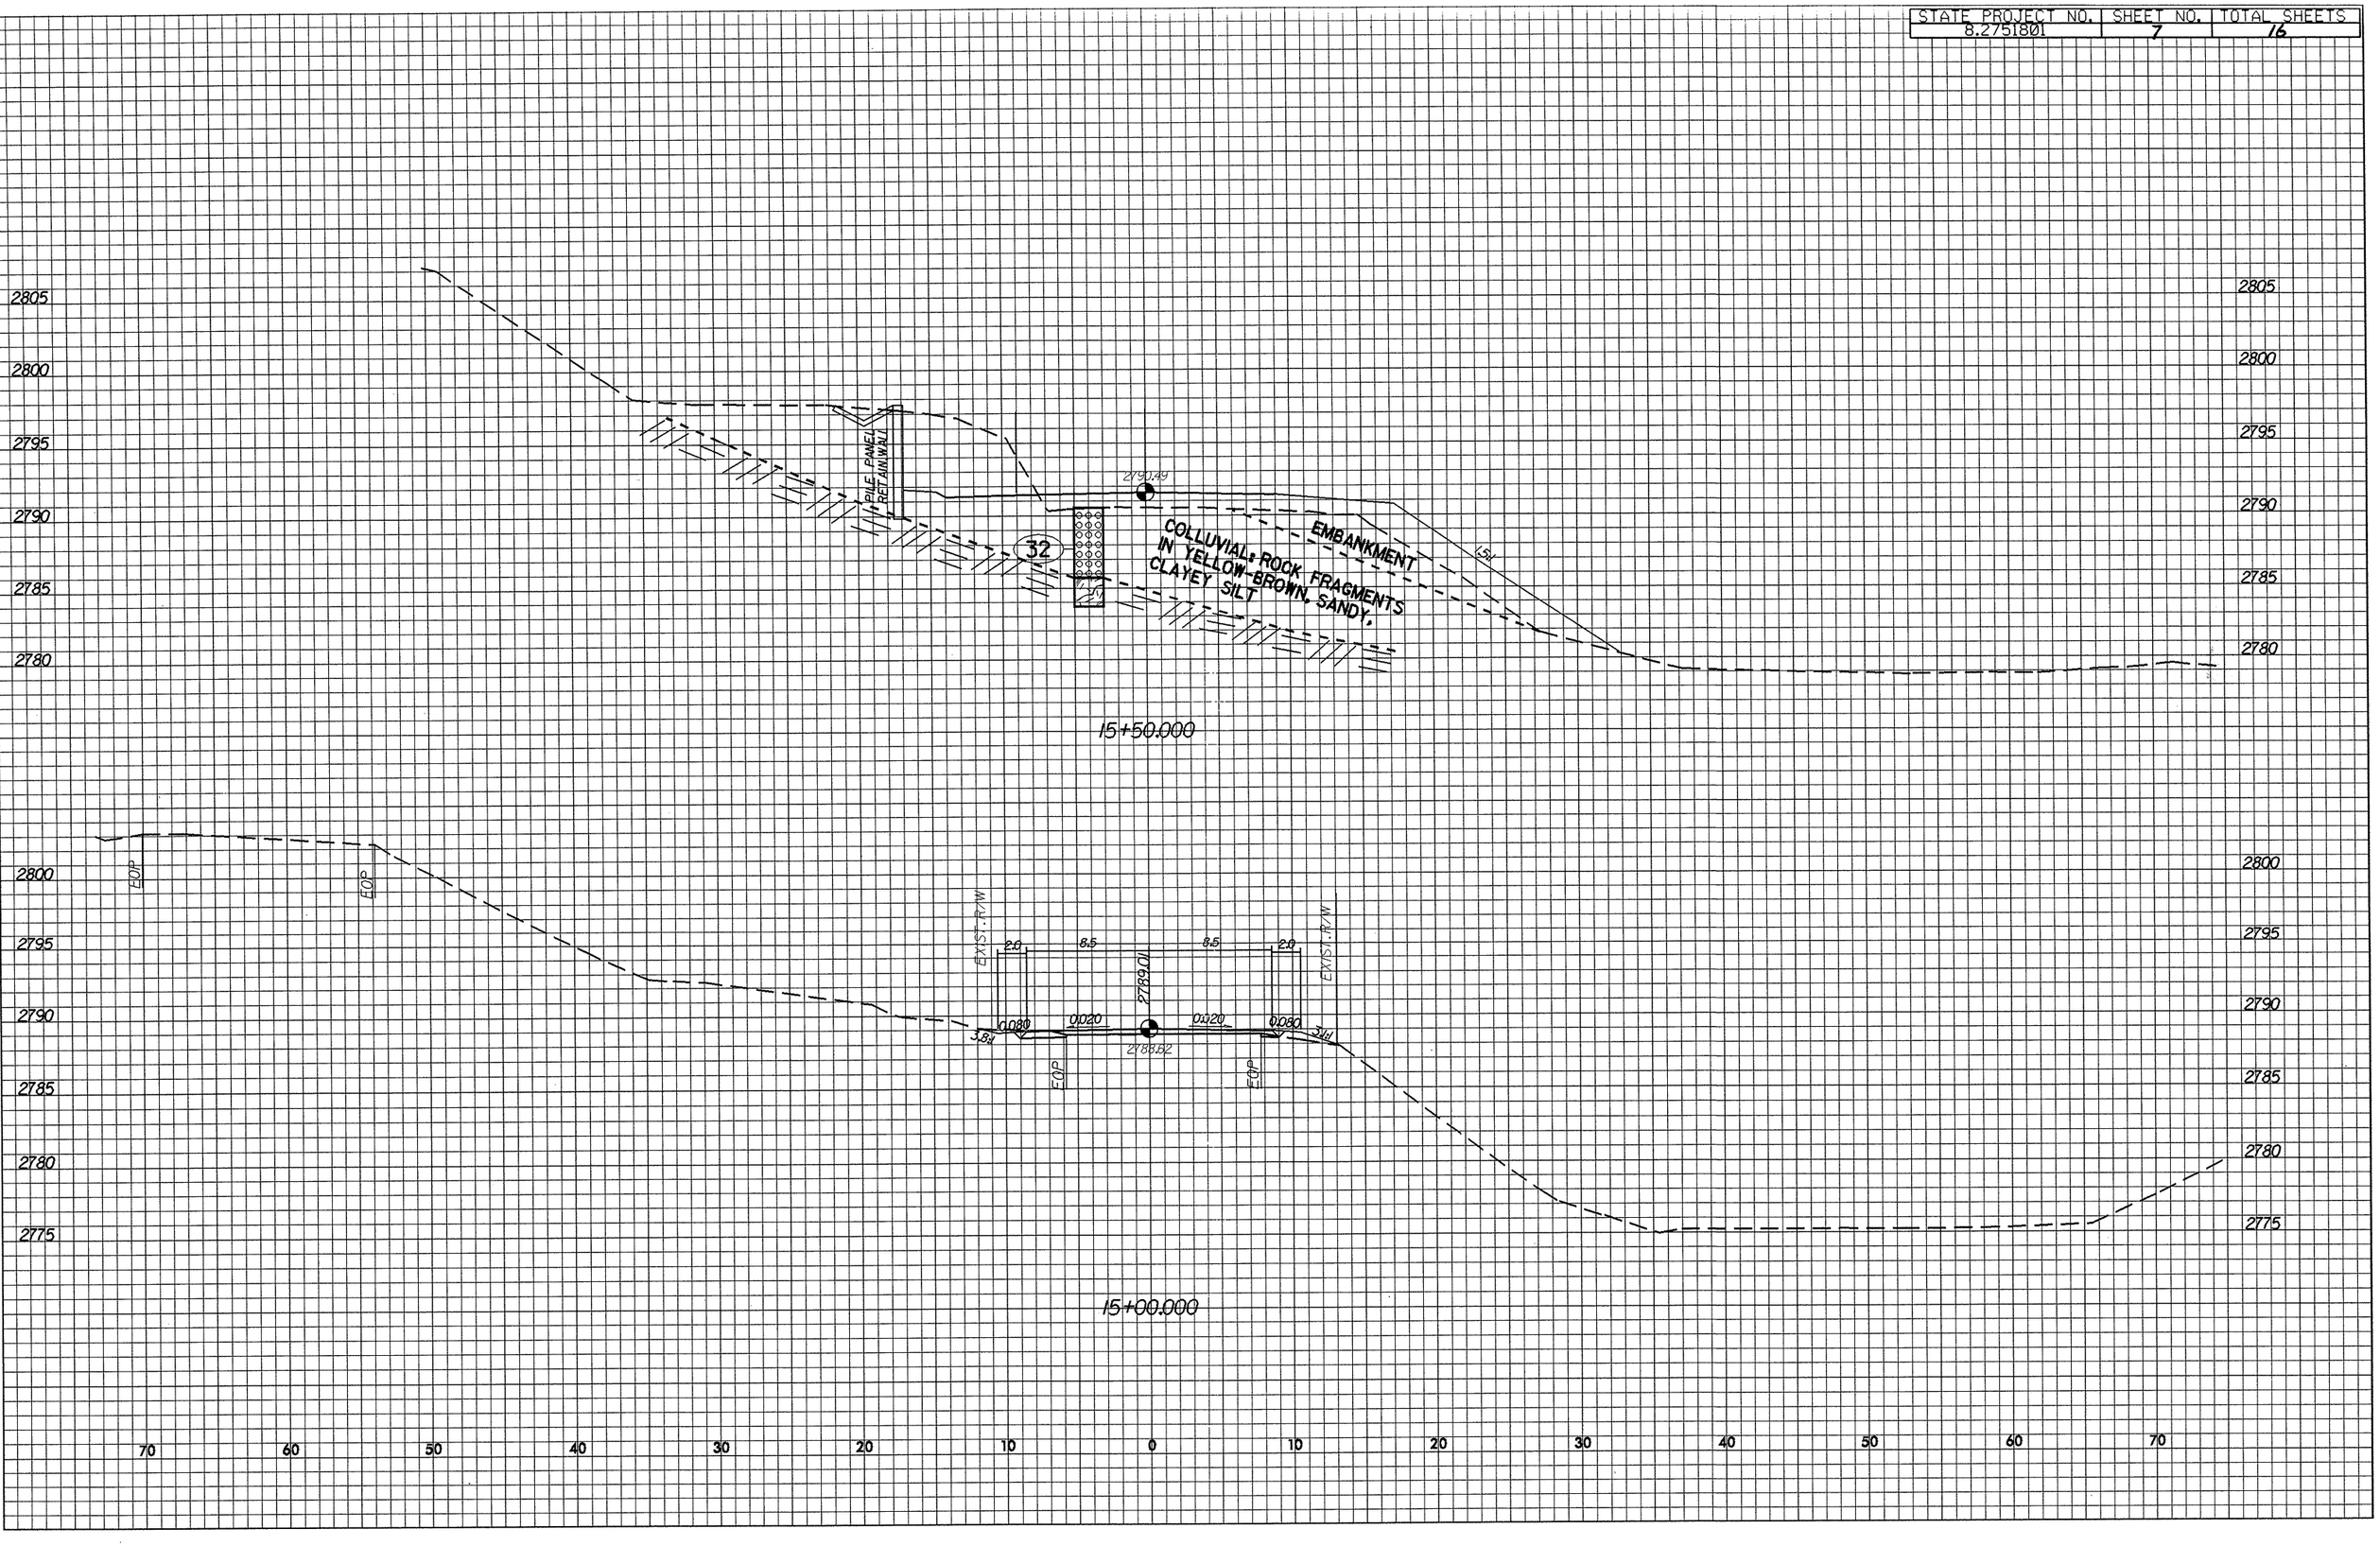STATE PROJECT NO.	SHEET NO.	TOTAL SHEETS
8.2751801	7	16