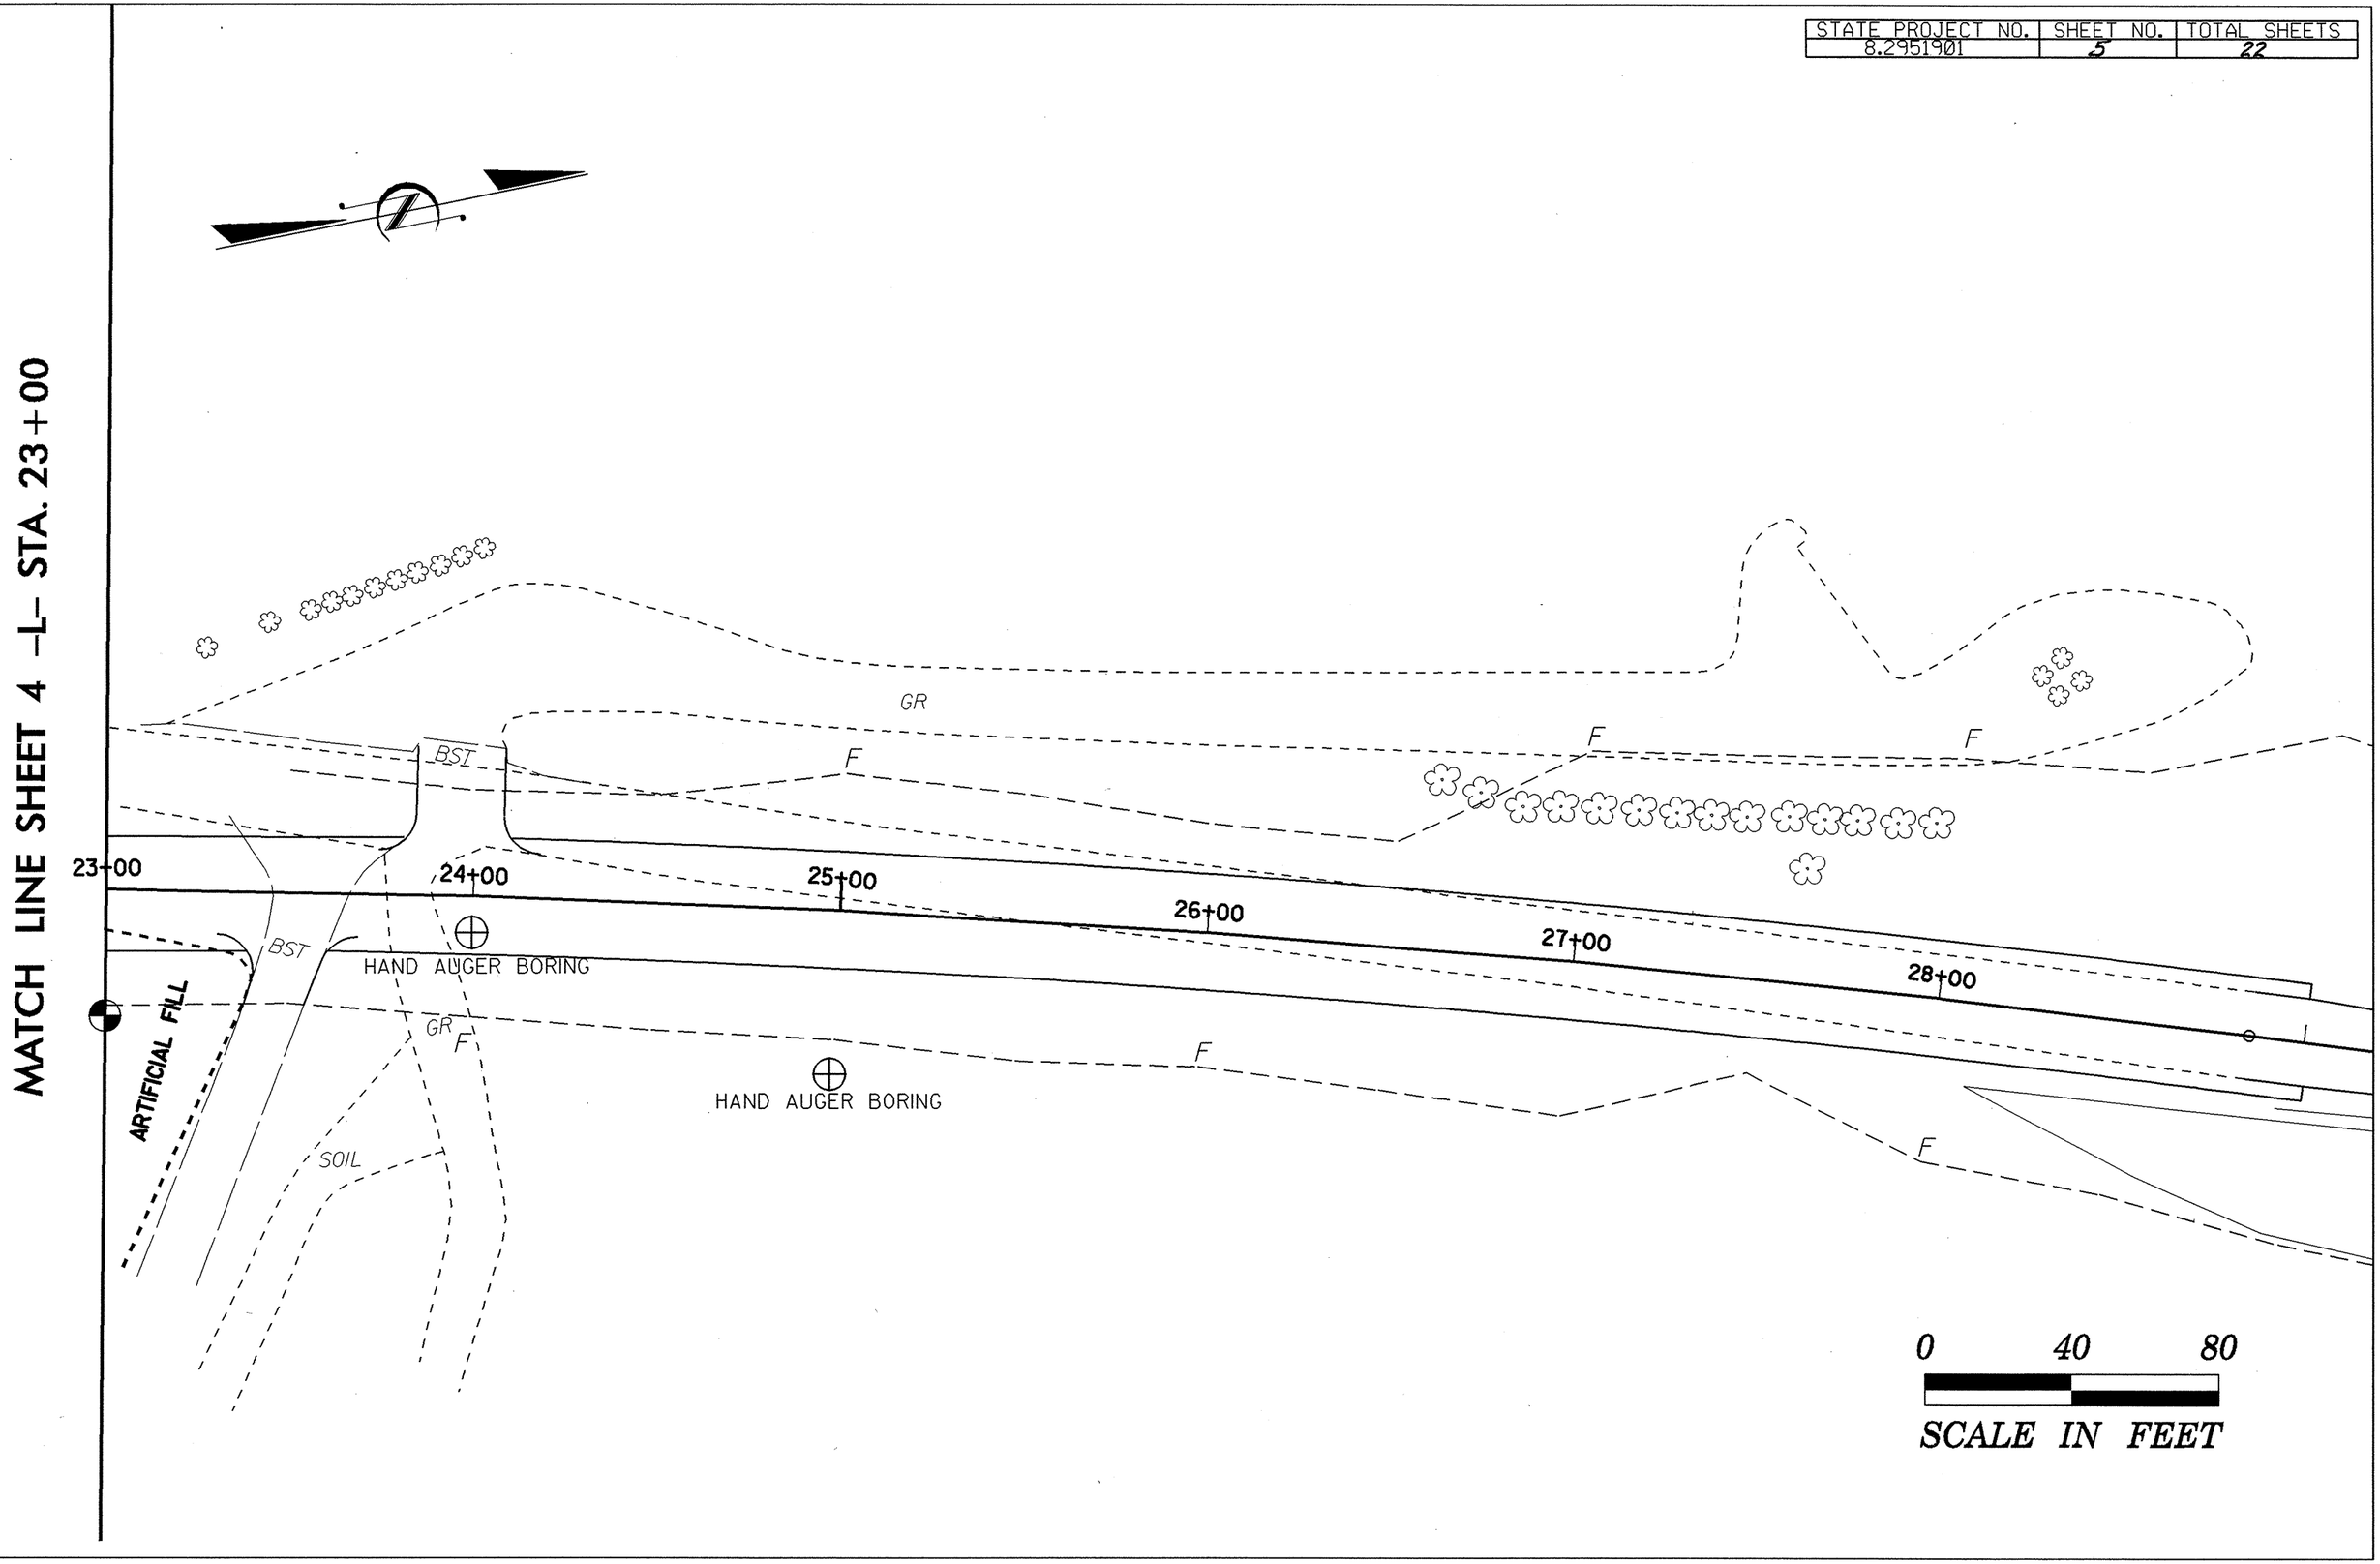STATE PROJECT NO.	SHEET NO.	TOTAL SHEETS
8.2951901	5	22