STATE	PROJECT NO.	SHEET NO.	TOTAL SHEETS
N.C.	MA0121R	PMP-2	
F.A. PROJECT NO.			

PAVEMENT MARKING SCHEDULE

PAY ITEM	DESCRIPTION
PAVEMENT MARKING LINES	
AA - THERMOPLASTIC (4" WHITE, 90 MILS)	EDGELINE
AB - THERMOPLASTIC (4" WHITE, 120 MILS)	4" X 10' SKIP
AC - THERMOPLASTIC (4" WHITE, 120 MILS)	4" X 2' MINISKIP
AD - THERMOPLASTIC (4" WHITE, 120 MILS)	SOLID LANE LINE
AI - THERMOPLASTIC (8" WHITE, 90 MILS)	GORELINE
AJ - THERMOPLASTIC (8" WHITE, 90 MILS)	DIAGONALS
AO - THERMOPLASTIC (24" WHITE, 120 MILS)	STOP BAR
AP - THERMOPLASTIC (24" WHITE, 120 MILS)	CROSSWALK LINE
AR - THERMOPLASIC (4" YELLOW, 120 MILS)	4" X 10' SKIP
AT - THERMOPLASIC (4" YELLOW, 120 MILS)	SINGLE CENTER
AU - THERMOPLASTIC (4" YELLOW, 120 MILS)	DOUBLE CENTER LINE
AY - THERMOPLASTIC (8" YELLOW, 90 MILS)	DIAGONALS
PAVEMENT MARKING SYMBOLS	
BB - THERMOPLASTIC ("SCHOOL", 120 MILS)	
BD - THERMOPLASTIC (LEFT TURN ARROW, 90 MILS)	
BE - THERMOPLASTIC (RIGHT TURN ARROW, 90 MILS)	
BF - THERMOPLASTIC (STRAIGHT ARROW, 90 MILS)	
BH - THERMOPLASTIC (COMBINATION STRAIGHT & RIGHT ARROW, 90 MILS)	
BM - THERMOPLASTIC ("STOP", 120 MILS)	

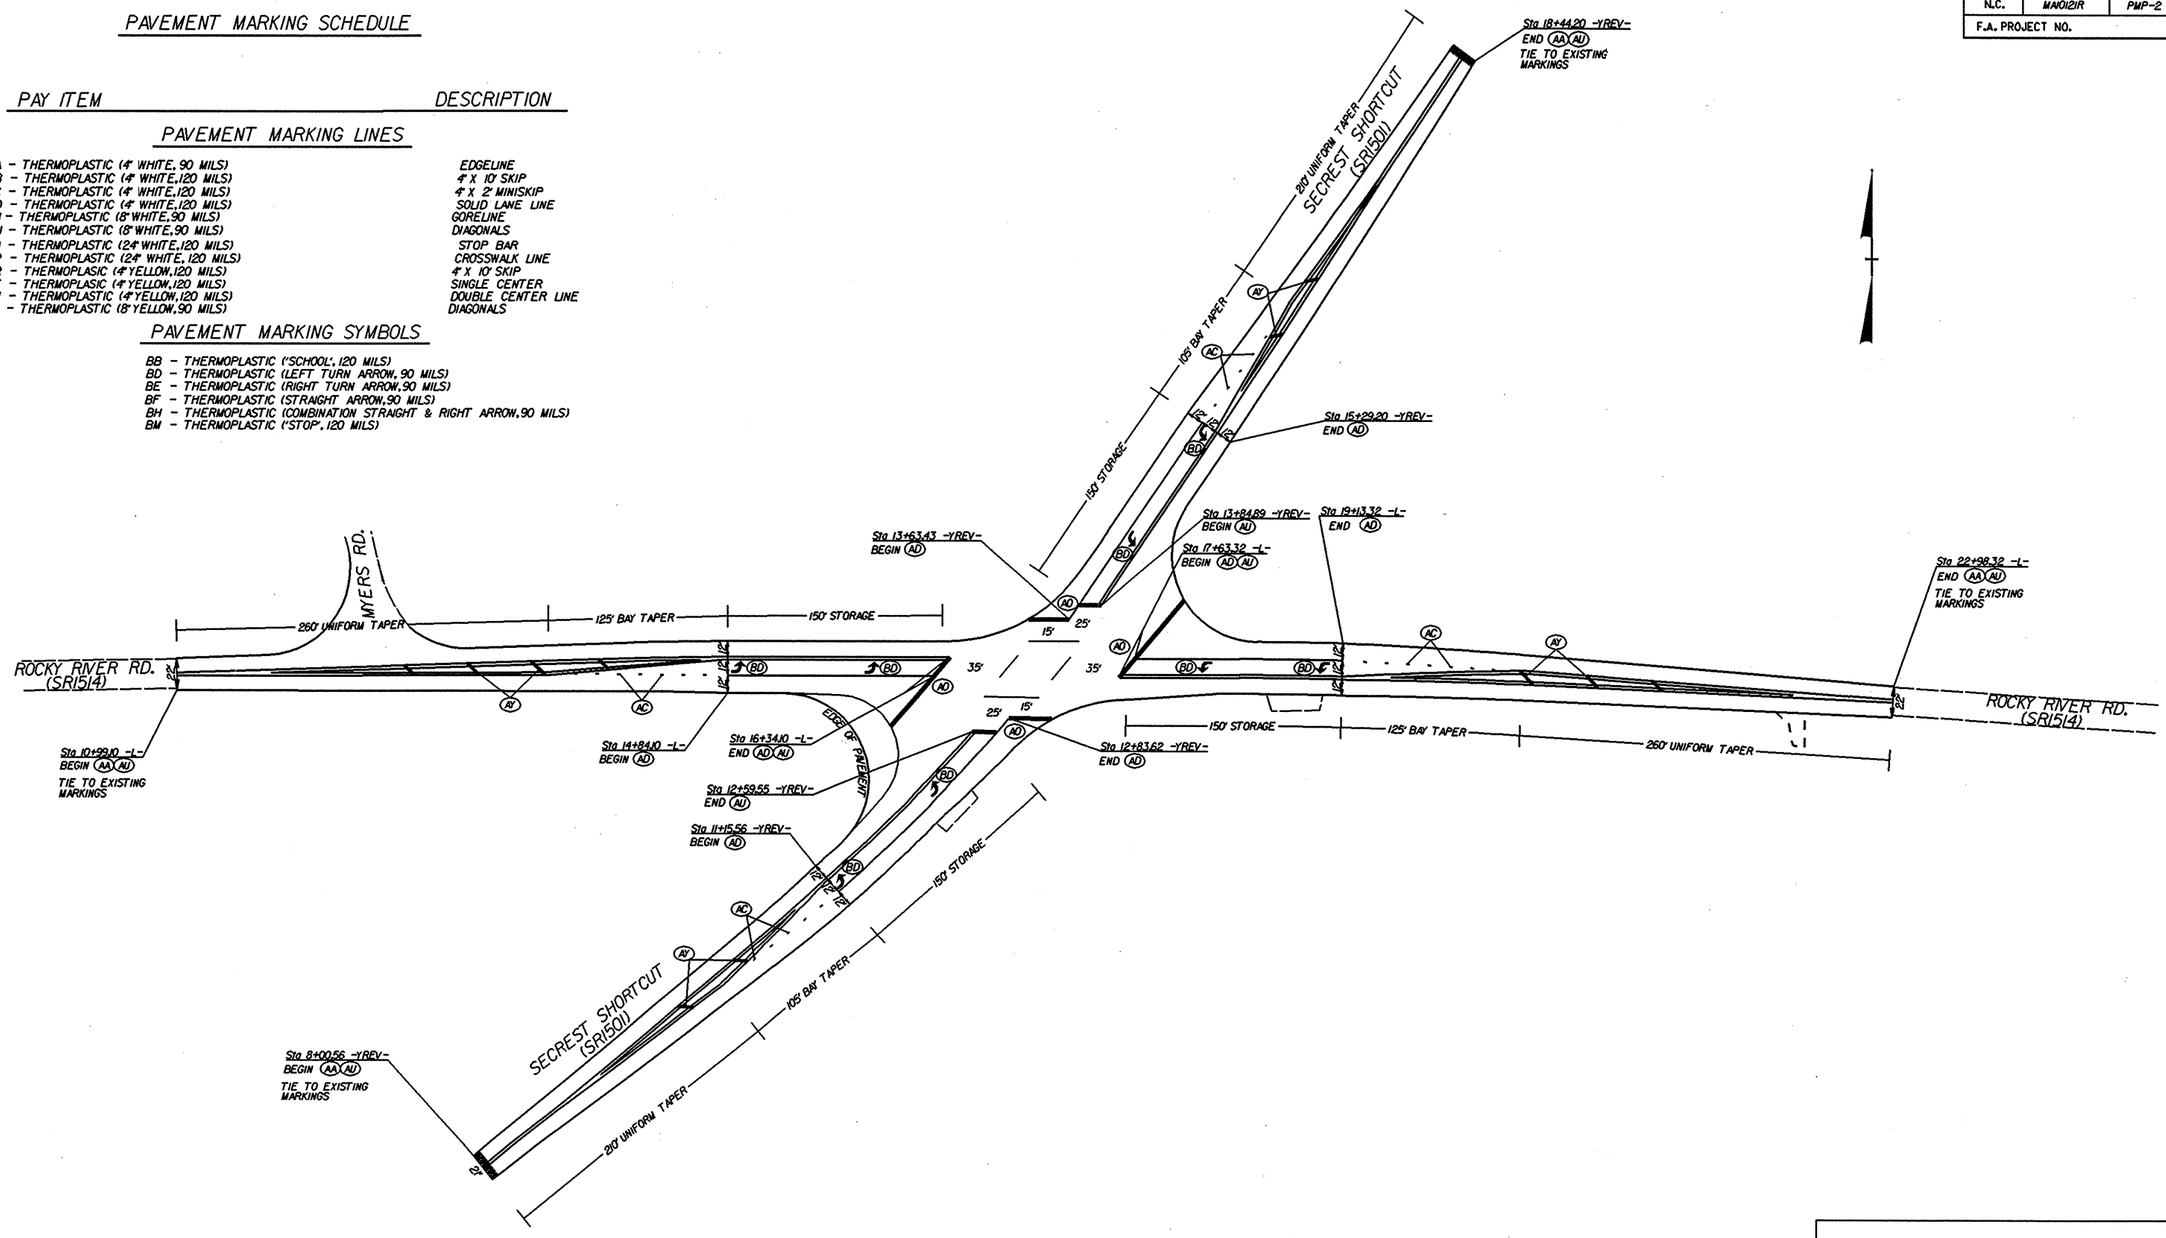

INTERSECTION OF ROCKY RIVER RD.(SR1514) & SECREST SHORTCUT RD.(SR1501)

SCALE	1"=50'
DATE	8/04
DWG. BY	TWB
DESIGN BY	TWB
APPROVED	MPM

REVISIONS	

29-APR-2005 13:10
d:\projects\roadway projects\division 10\moving ahead\union\rocky_secrest_u07.pmp
Intersection of SR1514 & SR1501