PROJECT REFERENCE NO.	SHEET NO.
U-3837	7 B
ROADWAY DESIGN ENGINEER	HYDRAULICS ENGINEER

PRELIMINARY PLANS
DO NOT USE FOR CONSTRUCTION
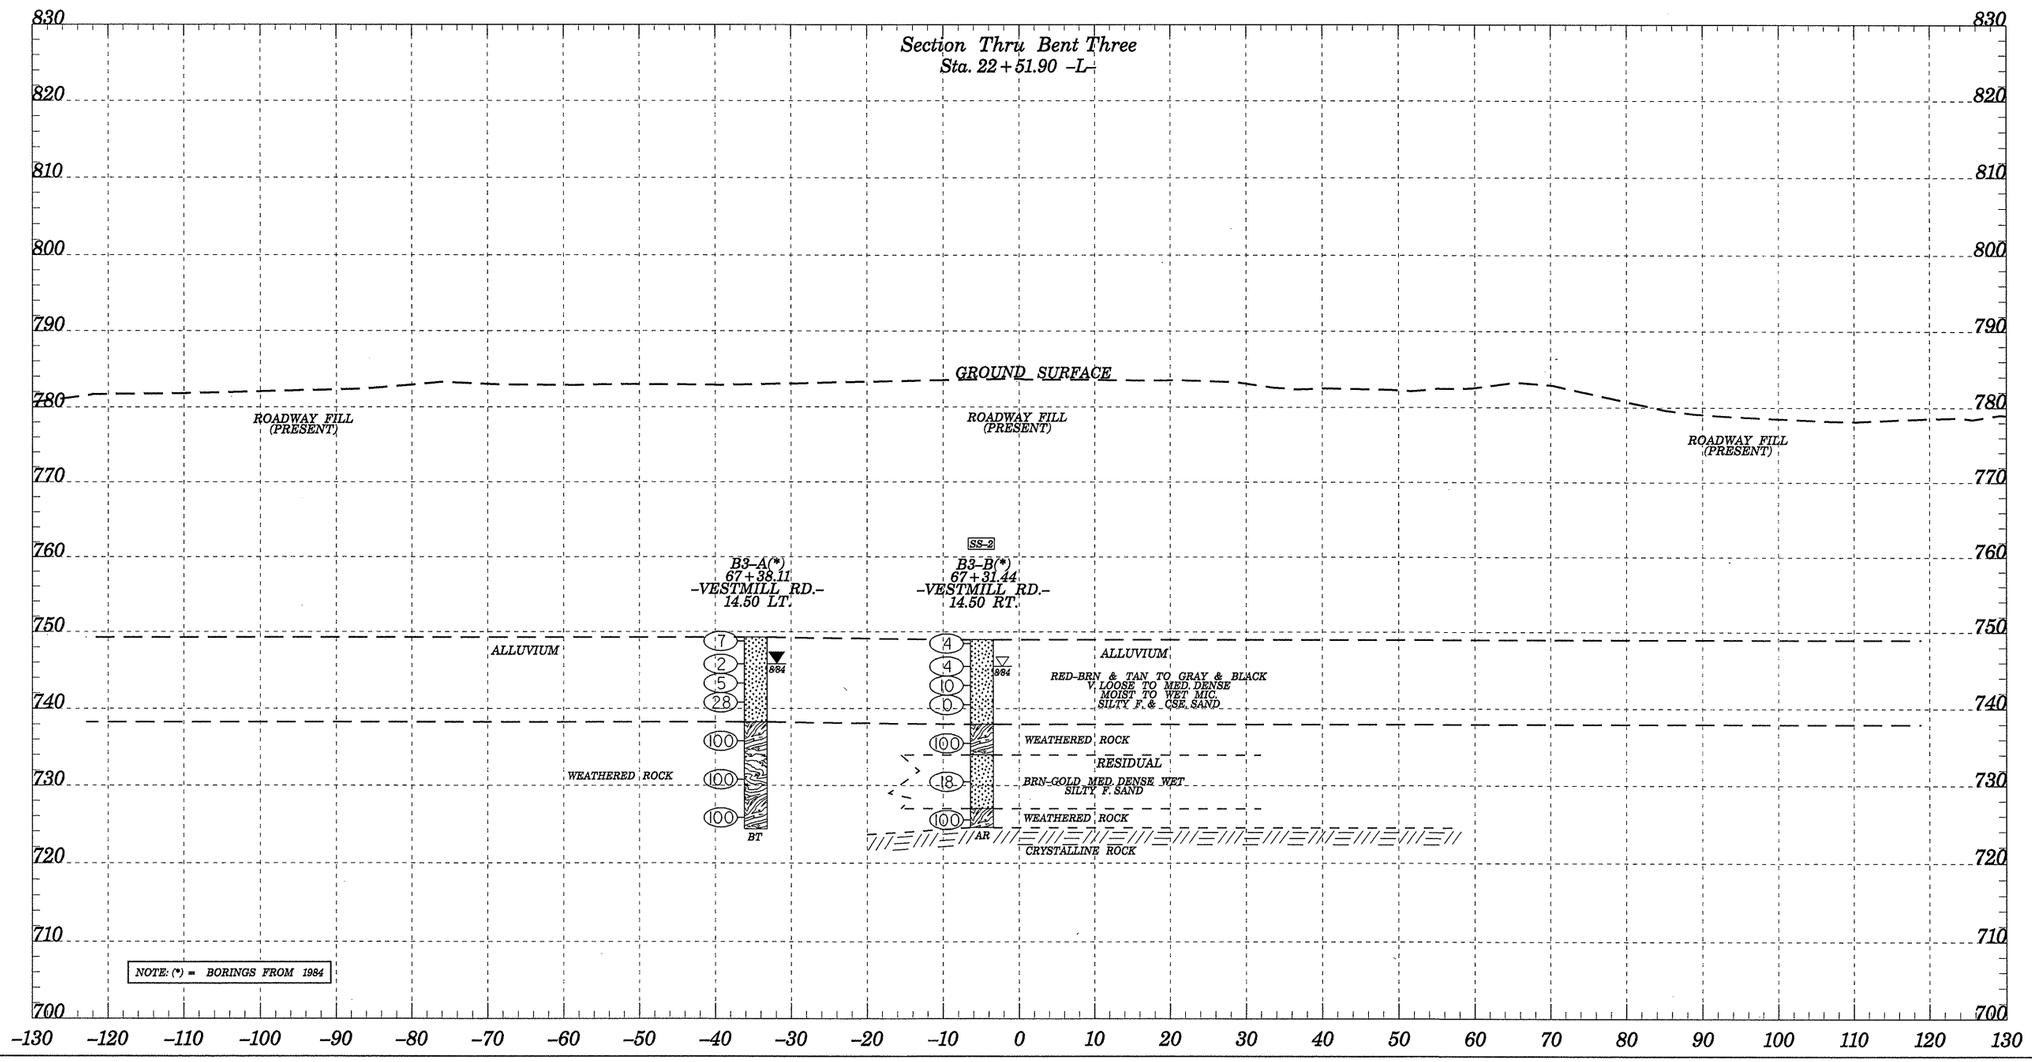
INCOMPLETE PLANS
DO NOT USE FOR R/W ACQUISITION