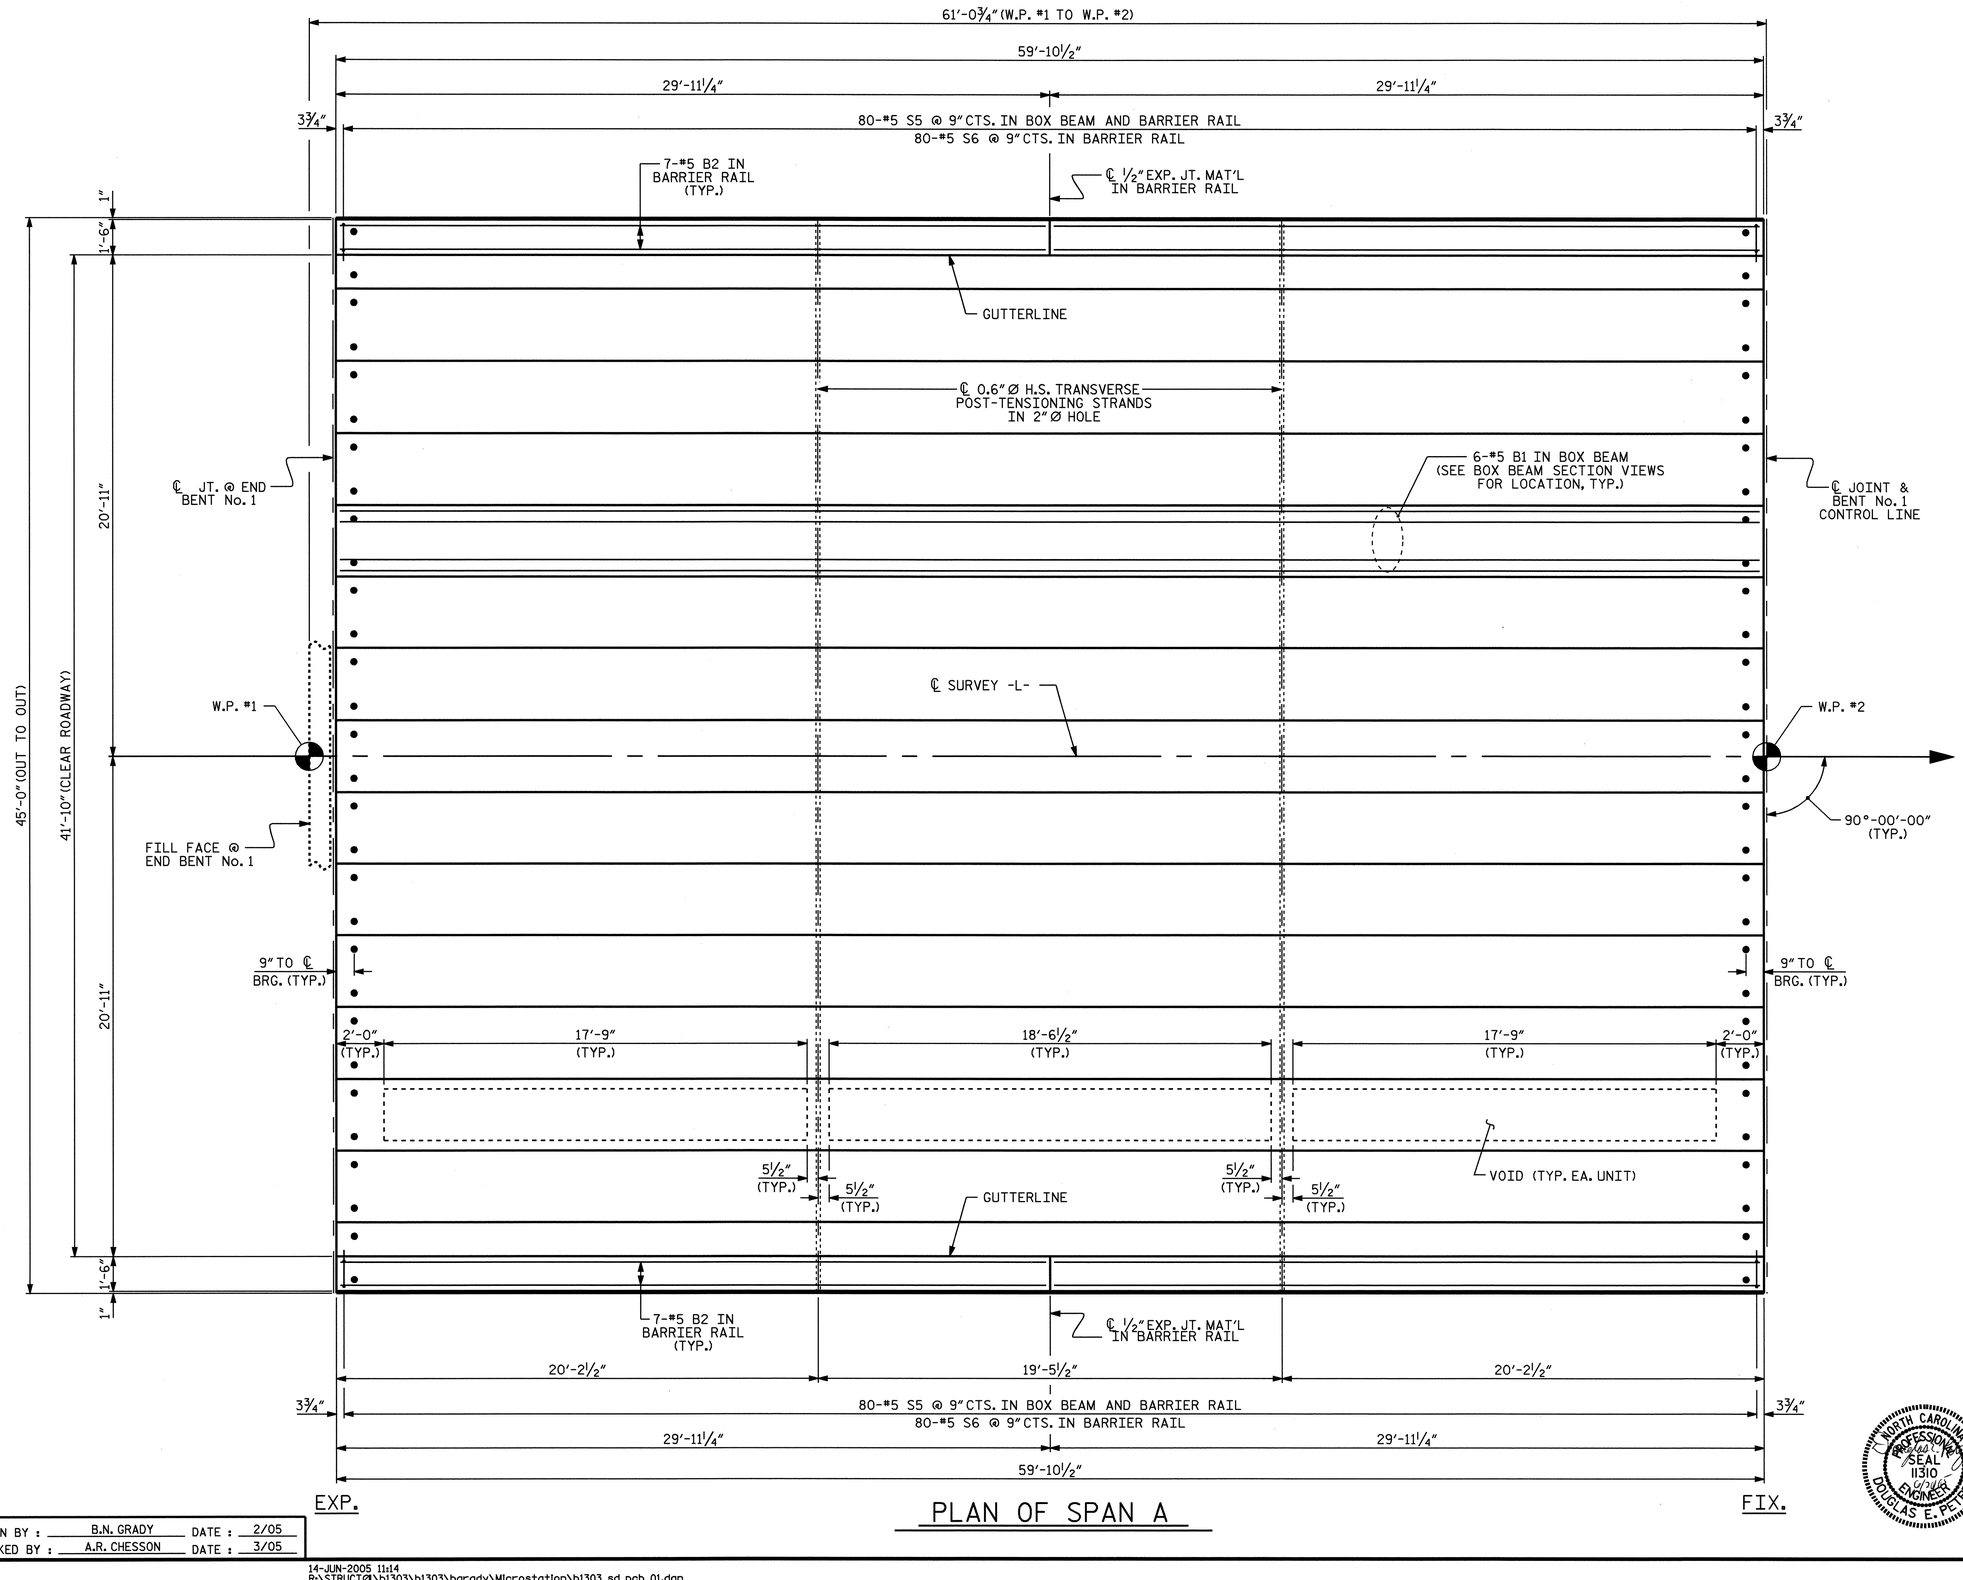

PLAN OF SPAN A

DRAWN BY : B.N. GRADY DATE : 2/05
CHECKED BY : A.R. CHESSON DATE : 3/05

14-JUN-2005 11:14
R:\STRUCTURES\b1303\b1303\bgrady\Microstation\b1303_sd_pcb_01.dgn
bngrady

PROJECT NO. B-1303
NORTHAMPTON COUNTY
STATION: 18+81.00 -L-

SHEET 2 OF 7

STATE OF NORTH CAROLINA
DEPARTMENT OF TRANSPORTATION
RALEIGH

SUPERSTRUCTURE
PLAN OF SPAN A

NORTH CAROLINA PROFESSIONAL SEAL 11310 ENGINEER DOUGLAS E. PETREY

REVISIONS						SHEET NO.
NO.	BY:	DATE:	NO.	BY:	DATE:	S-5
1			3			TOTAL SHEETS
2			4			20