PROJECT REFERENCE NO.	SHEET NO.
2CRJ0741.3	4
ROADWAY DESIGN ENGINEER	PAVEMENT DESIGN ENGINEER

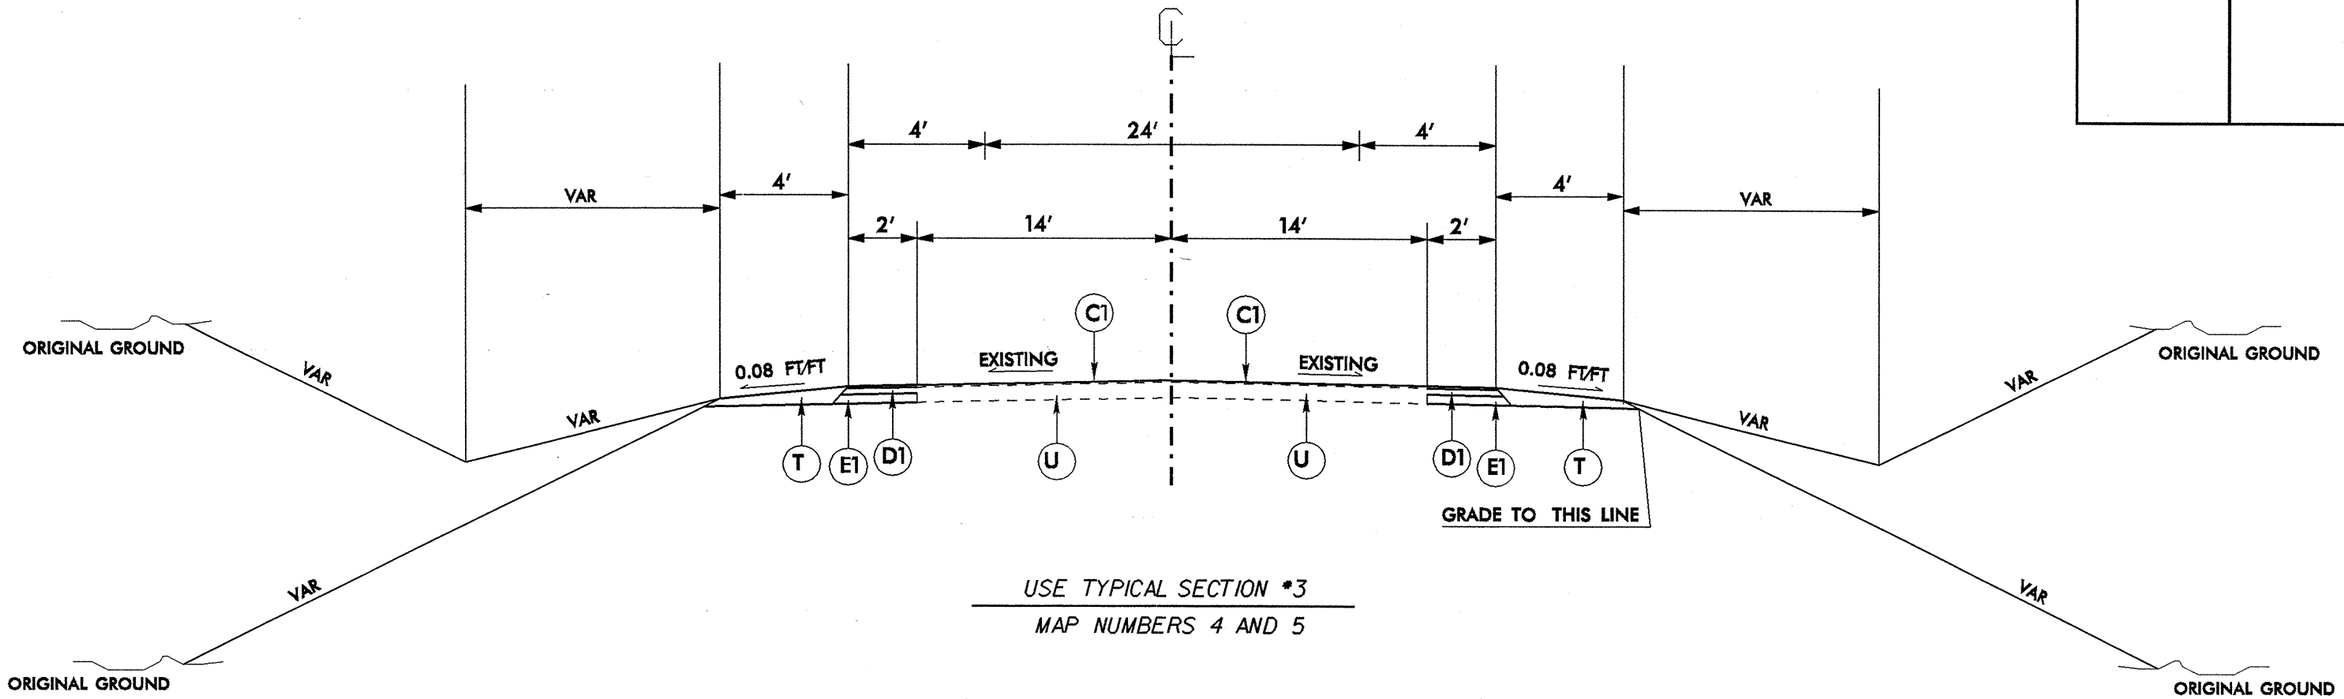

USE TYPICAL SECTION #3

MAP NUMBERS 4 AND 5

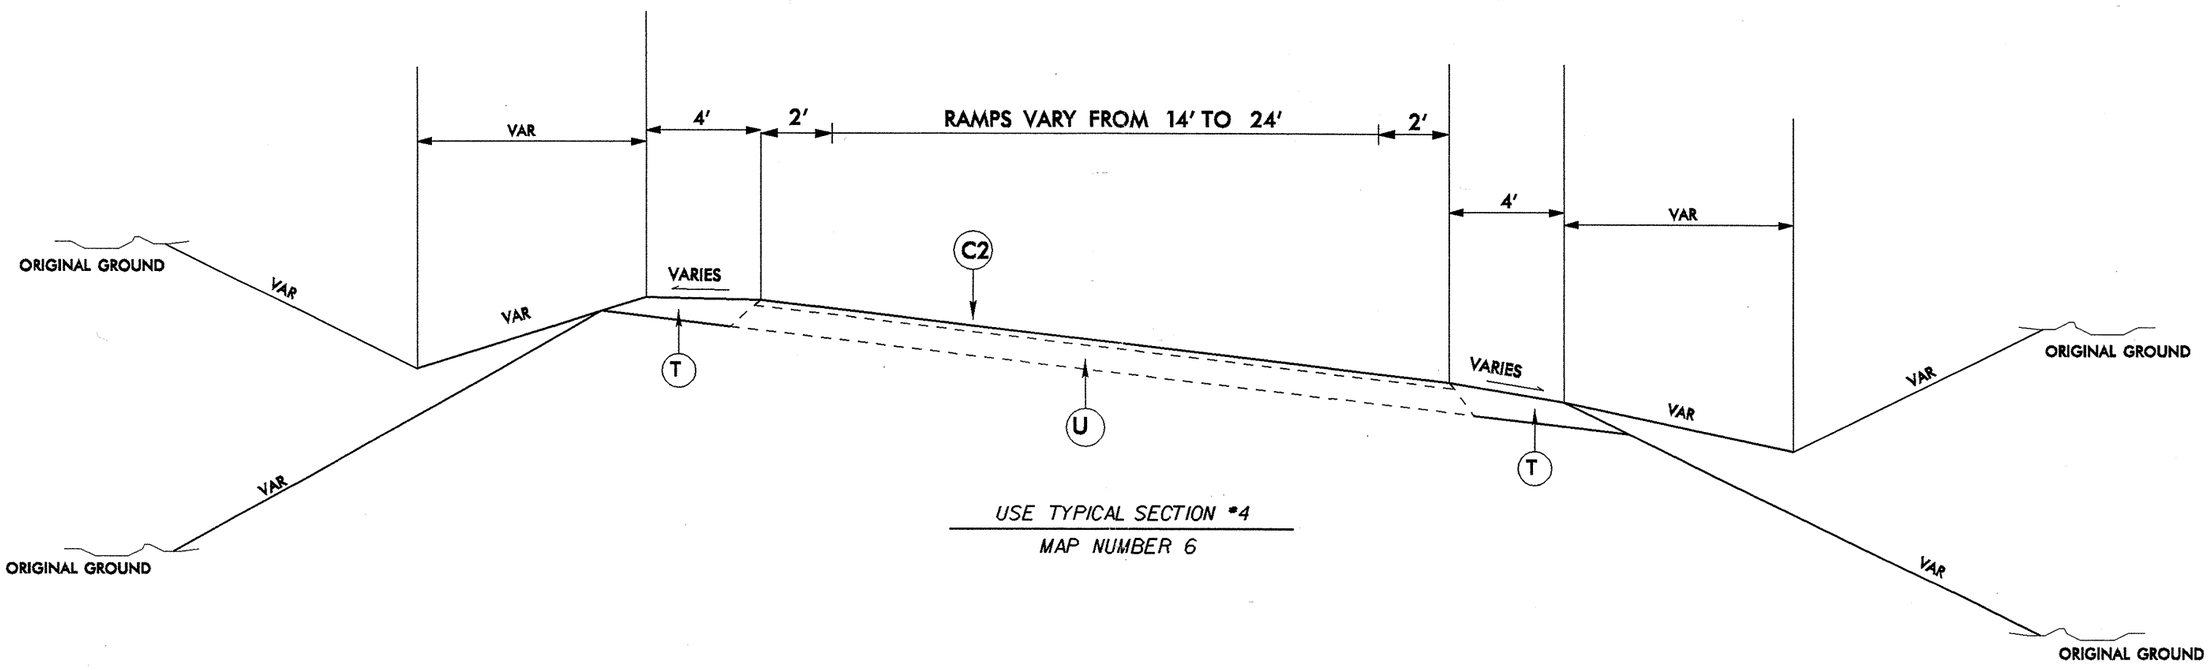

USE TYPICAL SECTION #4

MAP NUMBER 6

10/26/98
14-JUL-2005 07:56
c:\dgn\typical.dgn