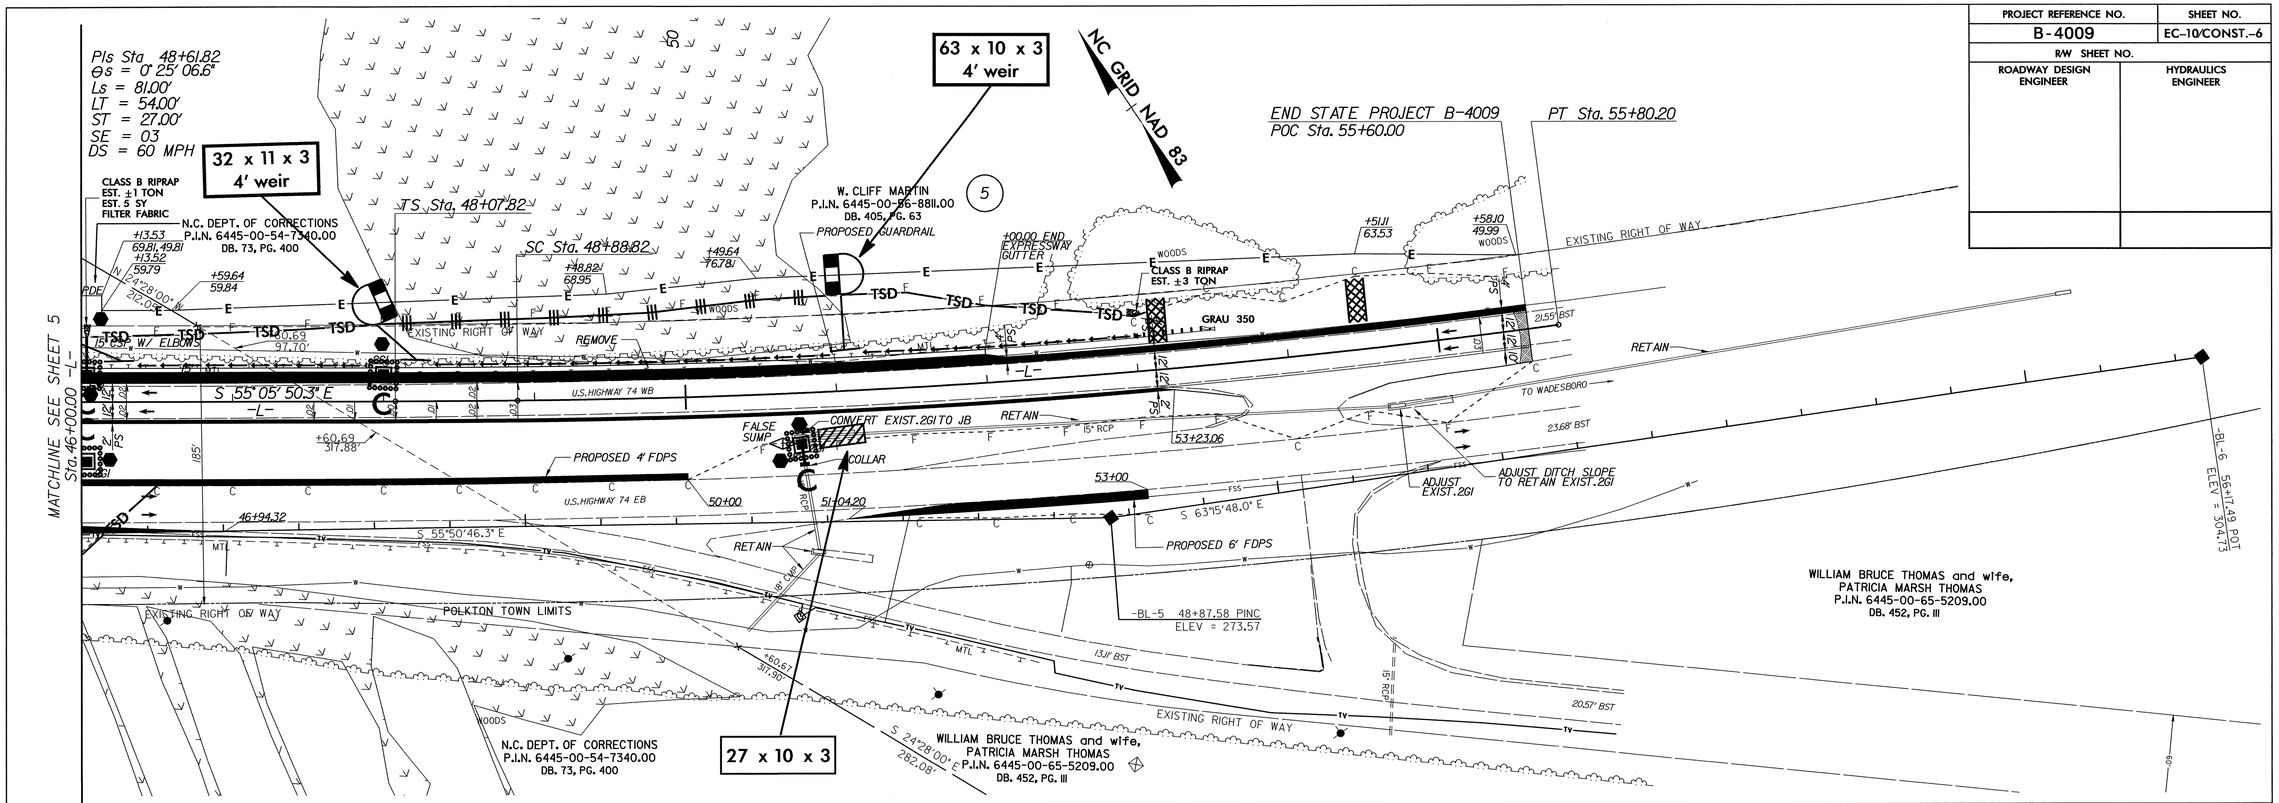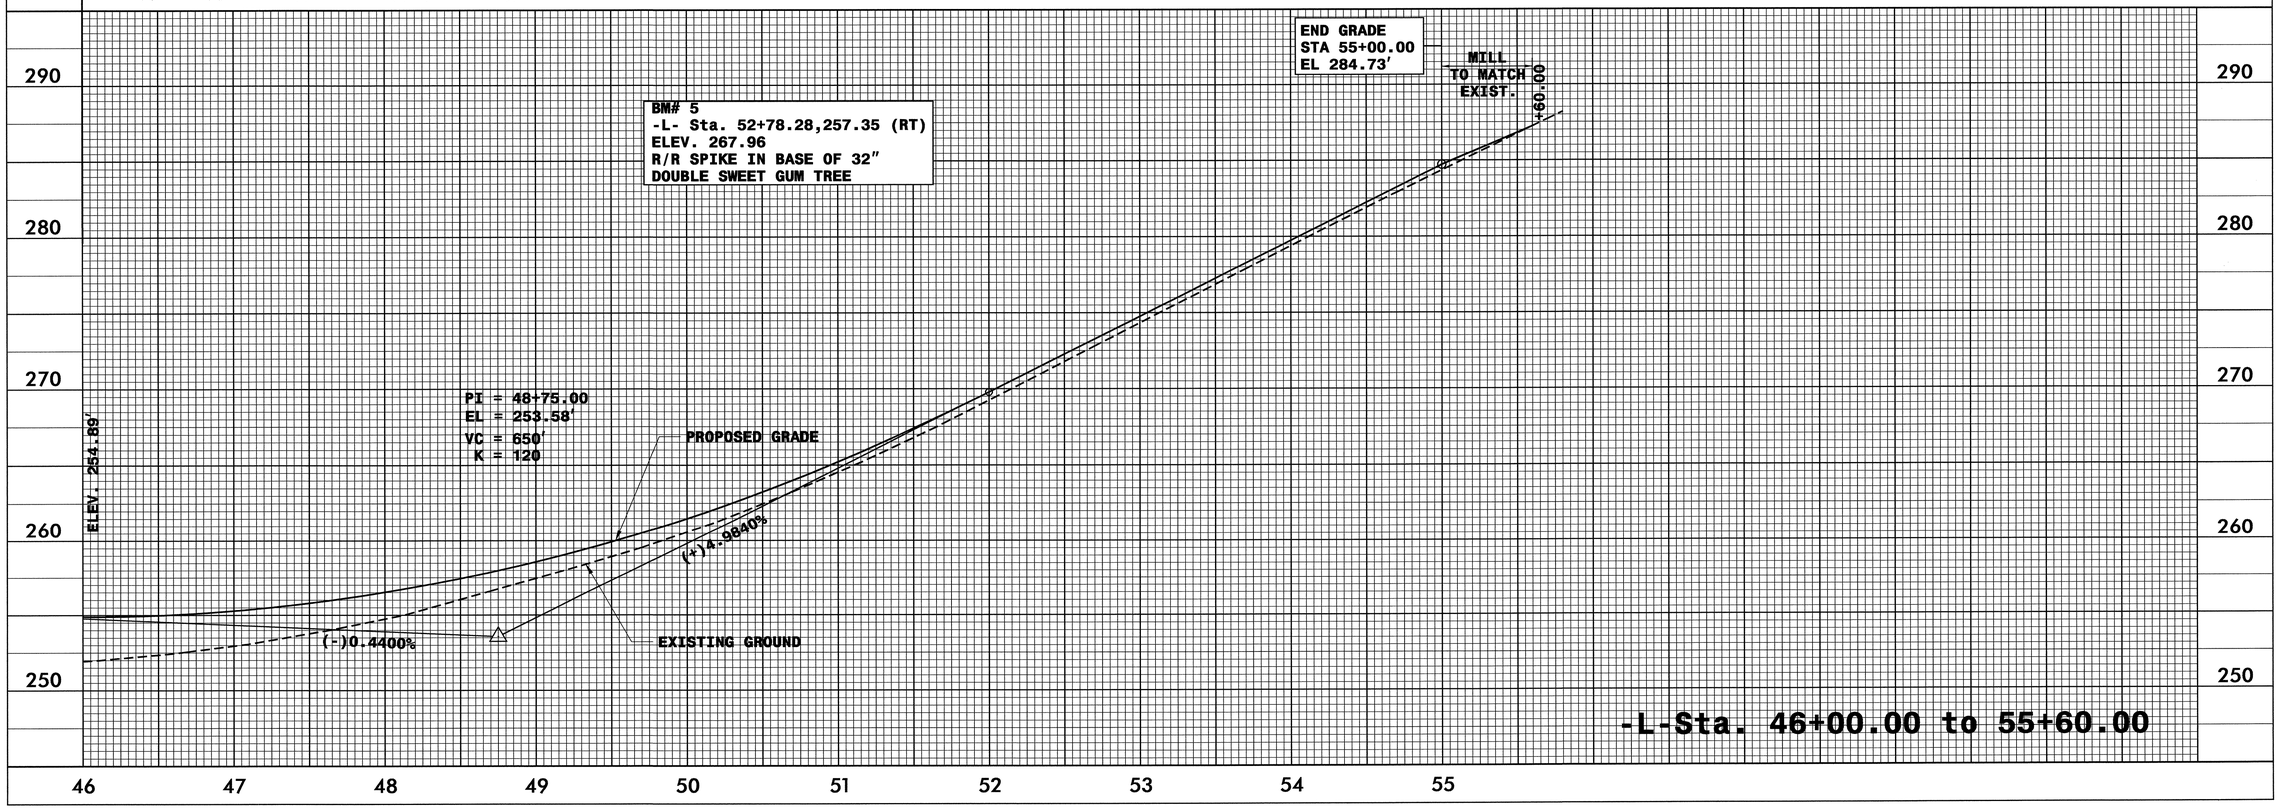PROJECT REFERENCE NO.	SHEET NO.
B-4009	EC-10/CONST.-6
R/W SHEET NO.	
ROADWAY DESIGN ENGINEER	HYDRAULICS ENGINEER