| PROJECT REFERENCE NO. | SHEET NO. |
|---|---|
| B-4009 | 2A |
| R/W SHEET NO. | |

ROADWAY DESIGN ENGINEER — NORTH CAROLINA PROFESSIONAL SEAL 19026 ENGINEER DAVID L. WILLIS — 10/21/05

HYDRAULICS ENGINEER — NORTH CAROLINA PROFESSIONAL SEAL 9334 ENGINEER HENRY WELLS — 10/21/05

Wilbur Smith Associates — 333 Fayetteville Street Mall, Suite 1400, RALEIGH, N. C. 27601

SUNGATE DESIGN GROUP, P.A. — 919 JONES FRANKLIN ROAD, RALEIGH, NORTH CAROLINA 27606

**NOTES**

FOR CROSS-SECTION OF: DET SEE SHEET NO: X-12 – X-14

RECYCLERS ACQUISITIONCO, LLC
P.I.N. 6445-06-38-6361.00
DB. 639, PG. 175

BEGIN CROSSOVER DETOUR 1
PC Sta. 22+81.56 -DET-=
POC Sta. 22+81.56 -L-

POLKTON TOWN LIMITS

COUNTY OF ANSON
P.I.N. 6445-00-37-1108.00
DB. 175, PG. 100
LIFT STATION

ANNE T. BRICKER
P.I.N. 6445-00-37-1108.00
DB. 175, PG. 100

NC GRID NAD 83

CLASS B RIPRAP
EST. 3-1 TON
EST. 5 SY
FILTER FABRIC

REMOVE

2GI W/ TEMP.STL PLT COVER

RETAIN

TEMP 15'

F TEMP.2GI-D

CROSSOVER DETOUR 1

RELAP GUARDRAIL

PI Sta 25+60.49
Δ = 13° 52' 41.4" (RT)
D = 2° 30' 00.0"
L = 555.13'
T = 278.93'
R = 2,291.83'
SE = .03
RUNOFF = 100'
DS = 50 MPH

PT Sta. 28+36.69

END CROSSOVER DETOUR 1
POT Sta. 33+62.42

-BL-2 18+63.54 PINC
ELEV = 251.17

DANNY LEE WRIGHT and wife,
MERI BETH R. WRIGHT
P.I.N. 6445-06-37-2613.00
DB. 486, PG. 259

-BL-3 31+12.64 PINC =
ELEV = 253.93

ANNE T. BRICKER
P.I.N. 6445-00-37-1108.00
DB. 175, PG. 100

P.I.

EXISTING RIGHT OF WAY

POLKTON TOWN LIMITS

US 74 WB

US 74 EB

WOODS

REVISIONS

8/17/99

FILE: c:\projects\b4009\roadway\proj\b4009_rdy_pln02a.dgn
DATE: 10/21/2005 11:33:50 AM

## FOR DETOUR USE ONLY

BM# 3
-L- Sta. 35+42.63, 45.85 (RT)
ELEV. 255.53
CHISLED SQUARE ON NW
HEADWALL OF EB BRIDGE

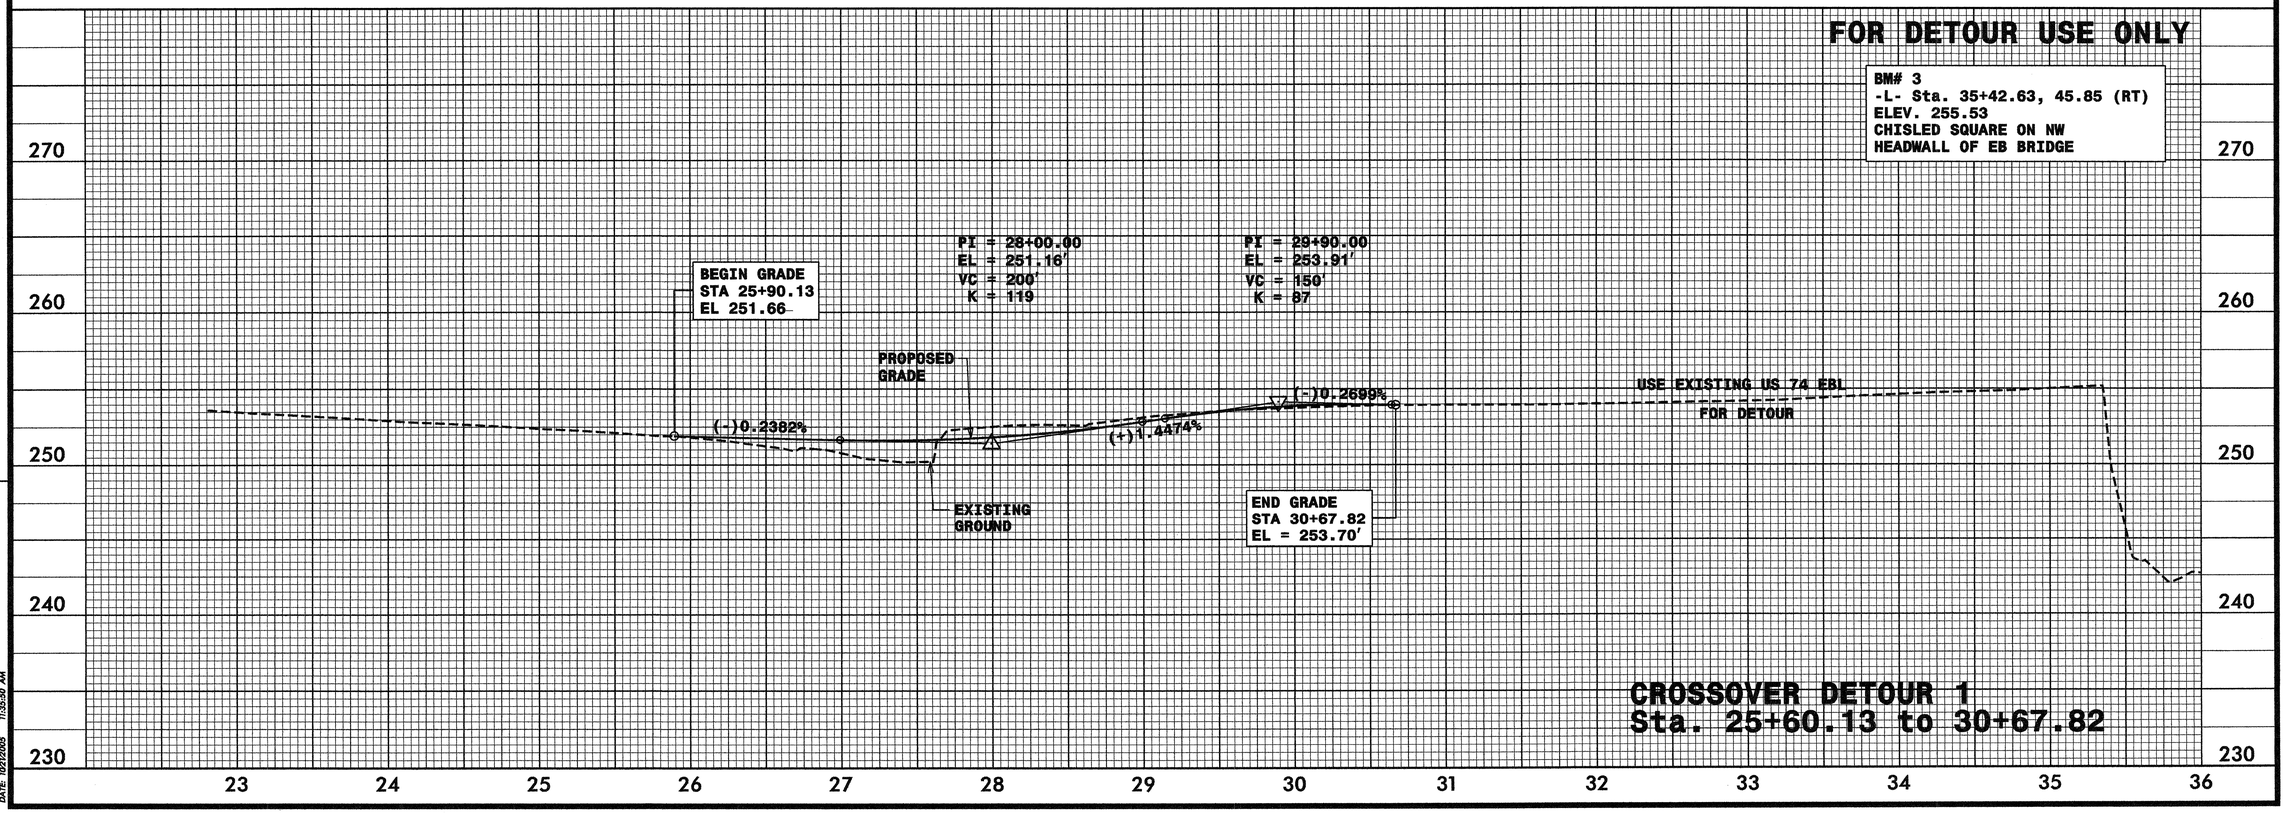


## CROSSOVER DETOUR 1
## Sta. 25+60.13 to 30+67.82