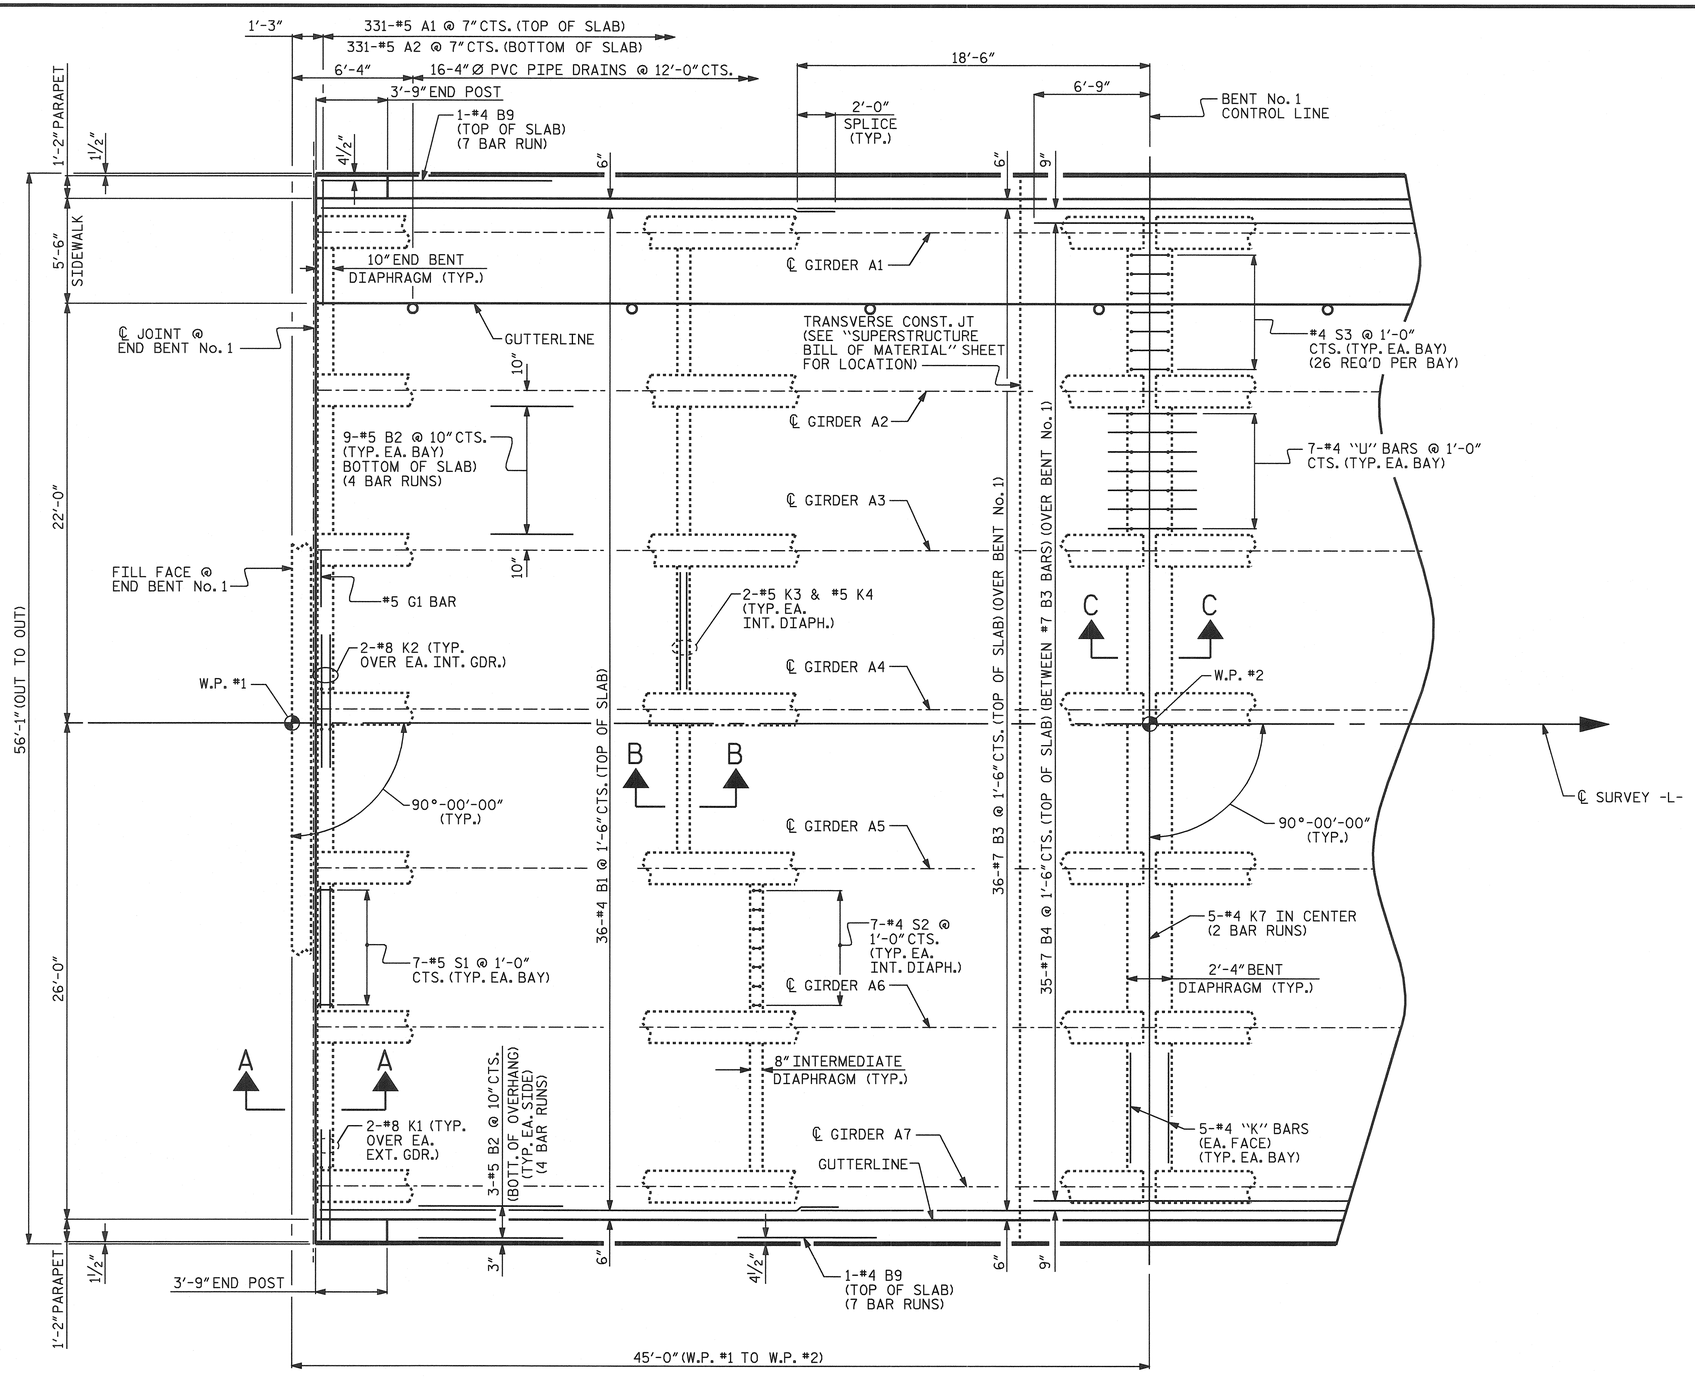

NOTES:

FOR PARAPET, END POST DETAILS AND REINFORCING STEEL, SEE "CONCRETE PARAPET DETAILS" SHEETS.

FOR SECTIONS, SEE "TYPICAL SECTION", SHEET 2 OF 2.

PLAN OF SPAN "A"

PROJECT NO. B-3652

GUILFORD COUNTY

STATION: 21+87.50 -L-

STATE OF NORTH CAROLINA
DEPARTMENT OF TRANSPORTATION
RALEIGH

SUPERSTRUCTURE

PLAN OF SPAN "A"

NORTH CAROLINA PROFESSIONAL SEAL 24390 ENGINEER THEO J. BEACH

REVISIONS						SHEET NO.
NO.	BY:	DATE:	NO.	BY:	DATE:	S-6
1			3			TOTAL SHEETS
2			4			42

DRAWN BY : S.B. WILLIAMS DATE : 3/11/04
CHECKED BY : P.C. BREWER DATE : 5/27/04

11-JAN-2005 08:17
F:\squaddy\v8_work\b3652\sbwilliams\Microstation\B3652_sd_PS_01.dgn