PROJECT REFERENCE NO.	SHEET NO.
U-4736	Spl. 72

12-0048
FRANKLIN BLVD AND THOMAS ST
CHANNEL 14

EXPRESS BLUE, ORANGE, BROWN, SLATE, WHITE, RED, BLACK, YELLOW, VIOLET, ROSE AND AQUA BUFFER TUBES

LEGEND

COLOR CODE TIA/EIA 598-A

(1) BLUE	(7) RED
(2) ORANGE	(8) BLACK
(3) GREEN	(9) YELLOW
(4) BROWN	(10) VIOLET
(5) SLATE	(11) ROSE
(6) WHITE	(12) AQUA

X - FUSION SPLICE INDIVIDUAL FIBER

[BUFFER TUBE] SPLICE OR EXPRESS ENTIRE BUFFER TUBE AS NOTED

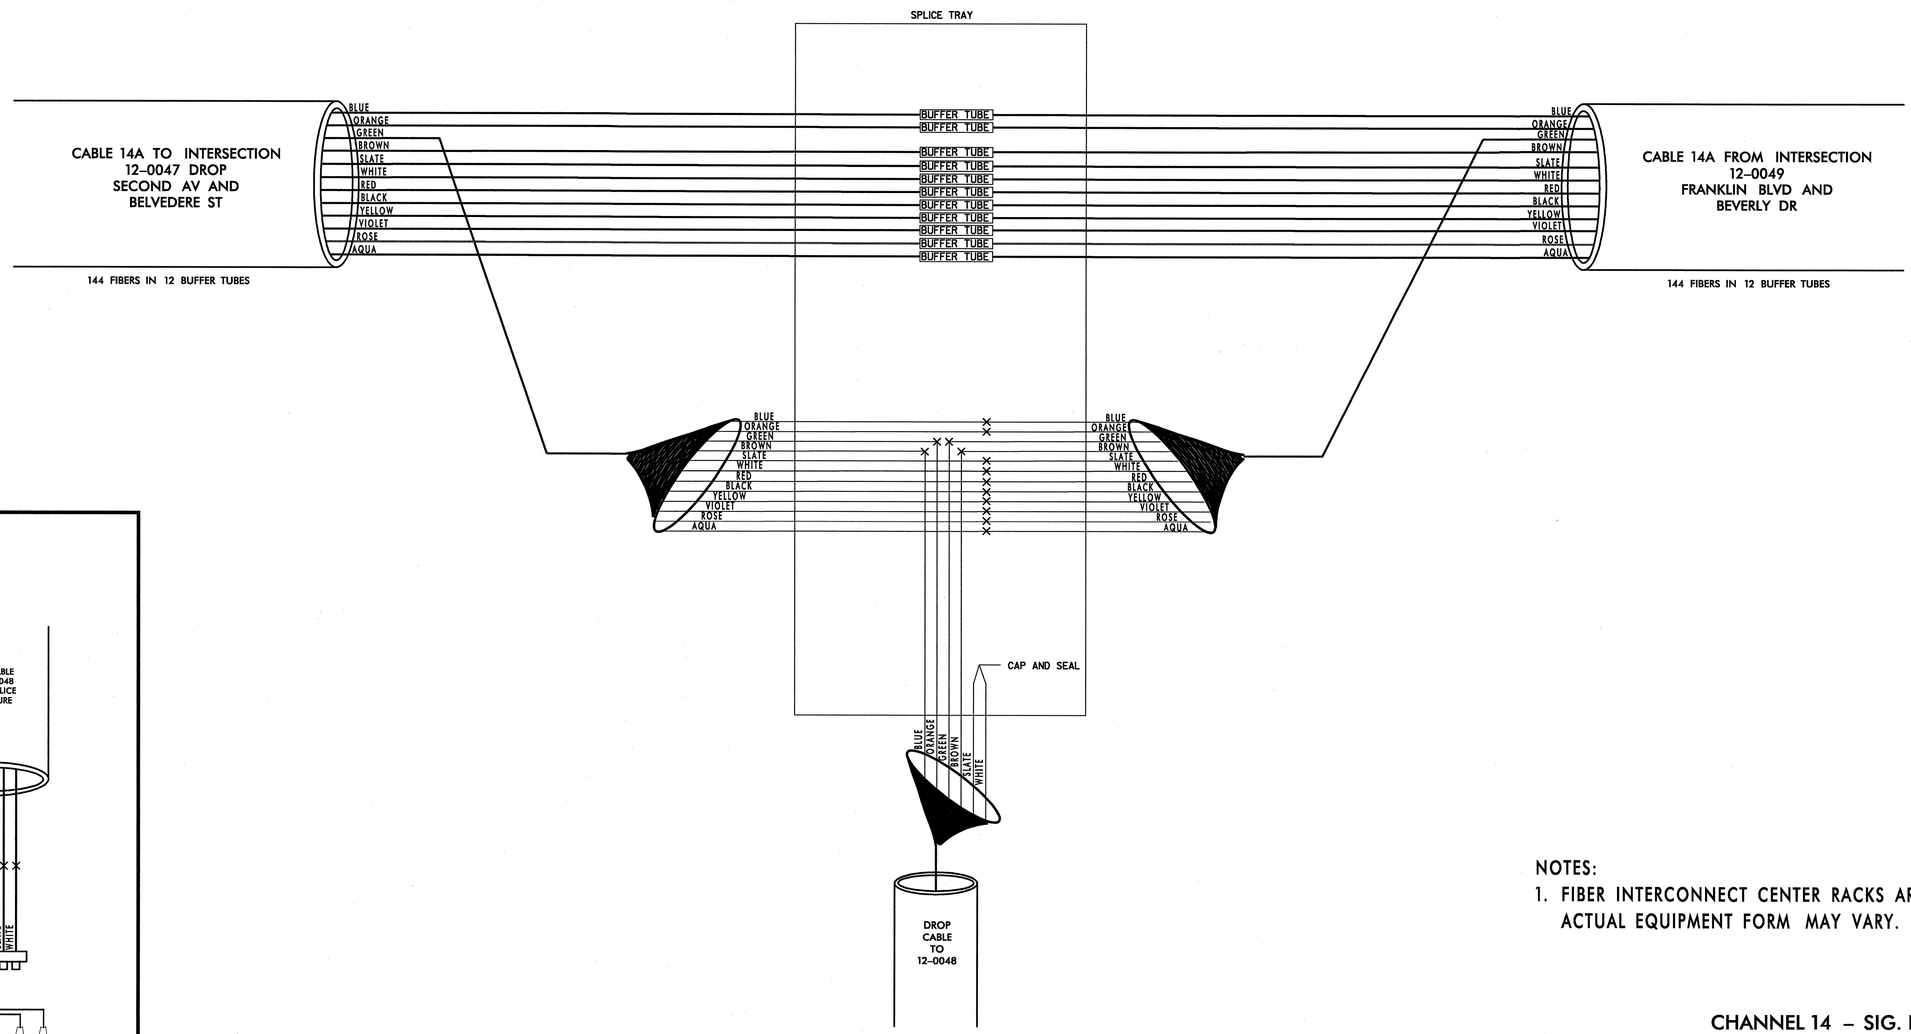

CABINET 12-0048

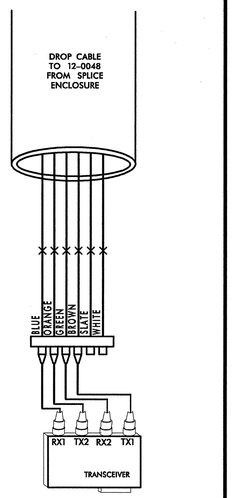

NOTES:
1. FIBER INTERCONNECT CENTER RACKS ARE SCHEMATIC ONLY - ACTUAL EQUIPMENT FORM MAY VARY.

CHANNEL 14 - SIG. INV. # 12-0048

PLANS PREPARED IN THE OFFICE OF:
Kimley-Horn and Associates, Inc.
P.O. Box 33068
Raleigh N.C. 27636-3068
(919) 677-2000

Traffic Engineering and Safety Systems Branch
NC DEPARTMENT OF TRANSPORTATION
Intelligent Transportation Systems
122 N. McDowell St. Raleigh, NC 27603

SCALE
0
NONE

CITY OF GASTONIA COMPUTERIZED SIGNAL SYSTEM UPGRADE

SPLICE DIAGRAM

DIVISION 12 GASTON COUNTY

PLAN DATE: MAY 26, 2005 REVIEWED BY: I.Z. VANOSDELL

PREPARED BY: B.R. LAWRENCE REVIEWED BY: M.W. DUNZO

REVISIONS	INIT.	DATE

SEAL
NORTH CAROLINA PROFESSIONAL SEAL 023562 ENGINEER MARK DUNZO

SIGNATURE 5/27/05 DATE

CADD Filename ...\spl. 72.dgn

05/25/2005
I:\Systems\projects\DII03609TI\gastonia\spl.72.dgn