PROJECT REFERENCE NO.	SHEET NO.
U-4736	Spl. 24

12–1411
UNION RD AND HUDSON BLVD
CHANNEL 5

LEGEND

COLOR CODE TIA/EIA 598-A

(1) BLUE	(7) RED
(2) ORANGE	(8) BLACK
(3) GREEN	(9) YELLOW
(4) BROWN	(10) VIOLET
(5) SLATE	(11) ROSE
(6) WHITE	(12) AQUA

X – FUSION SPLICE INDIVIDUAL FIBER

BUFFER TUBE – SPLICE OR EXPRESS ENTIRE BUFFER TUBE AS NOTED

EXPRESS ORANGE BUFFER TUBE

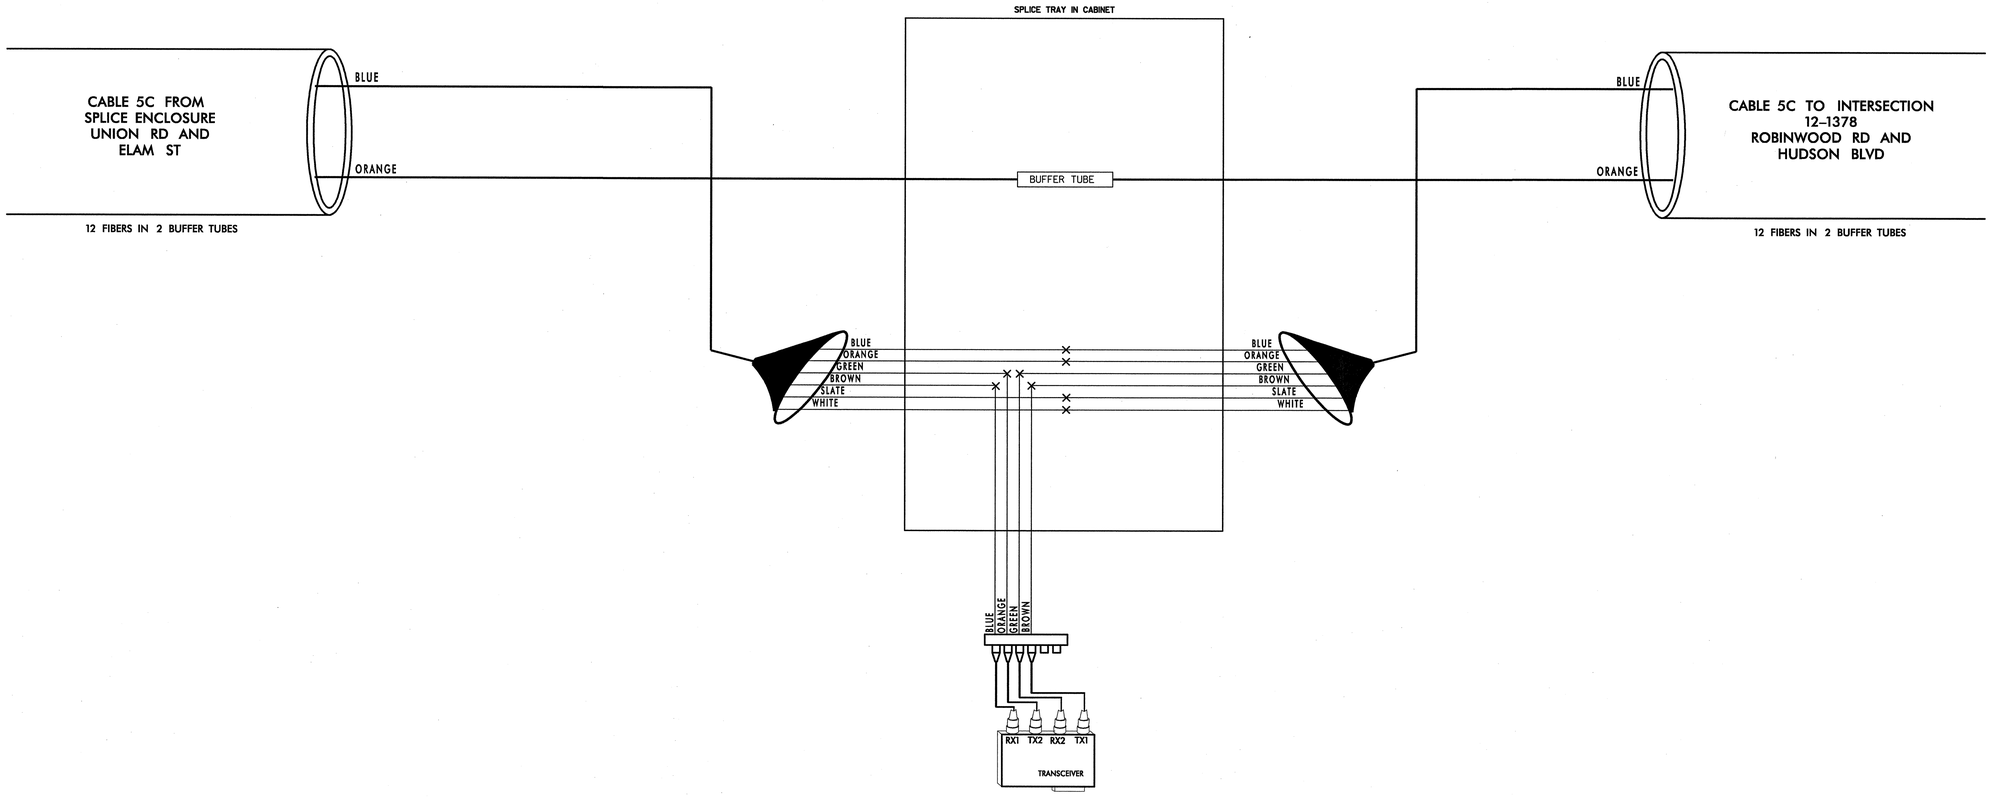

NOTES:

1. FIBER INTERCONNECT CENTER RACKS ARE SCHEMATIC ONLY – ACTUAL EQUIPMENT FORM MAY VARY.

CHANNEL 5 – SIG. INV. # 12–1411

PLANS PREPARED IN THE OFFICE OF:

Kimley-Horn and Associates, Inc.
P.O. Box 33068
Raleigh N.C. 27636-3068
(919) 677-2000

Traffic Engineering and Safety Systems Branch
STATE OF NORTH CAROLINA DEPARTMENT OF TRANSPORTATION
Traffic Engineering Systems
122 N. McDowell St., Raleigh, NC 27603

SCALE: 0 NONE

CITY OF GASTONIA COMPUTERIZED SIGNAL SYSTEM UPGRADE

SPLICE DIAGRAM

DIVISION 12 GASTON COUNTY

PLAN DATE: MAY 26, 2005 REVIEWED BY: I.Z. VANOSDELL

PREPARED BY: B.R. LAWRENCE REVIEWED BY: M.W. DUNZO

REVISIONS	INIT.	DATE

SEAL

NORTH CAROLINA PROFESSIONAL SEAL 023562 ENGINEER MARK DUNZO

SIGNATURE 5/27/05 DATE

CADD Filename: ...\spl. 24.dgn

05/25/2005
I:\systems\pro_jects\0110360971gastonia\spl.24.dgn