PROJ. REFERENCE NO.	SHEET NO.
B-4007	TCP-6

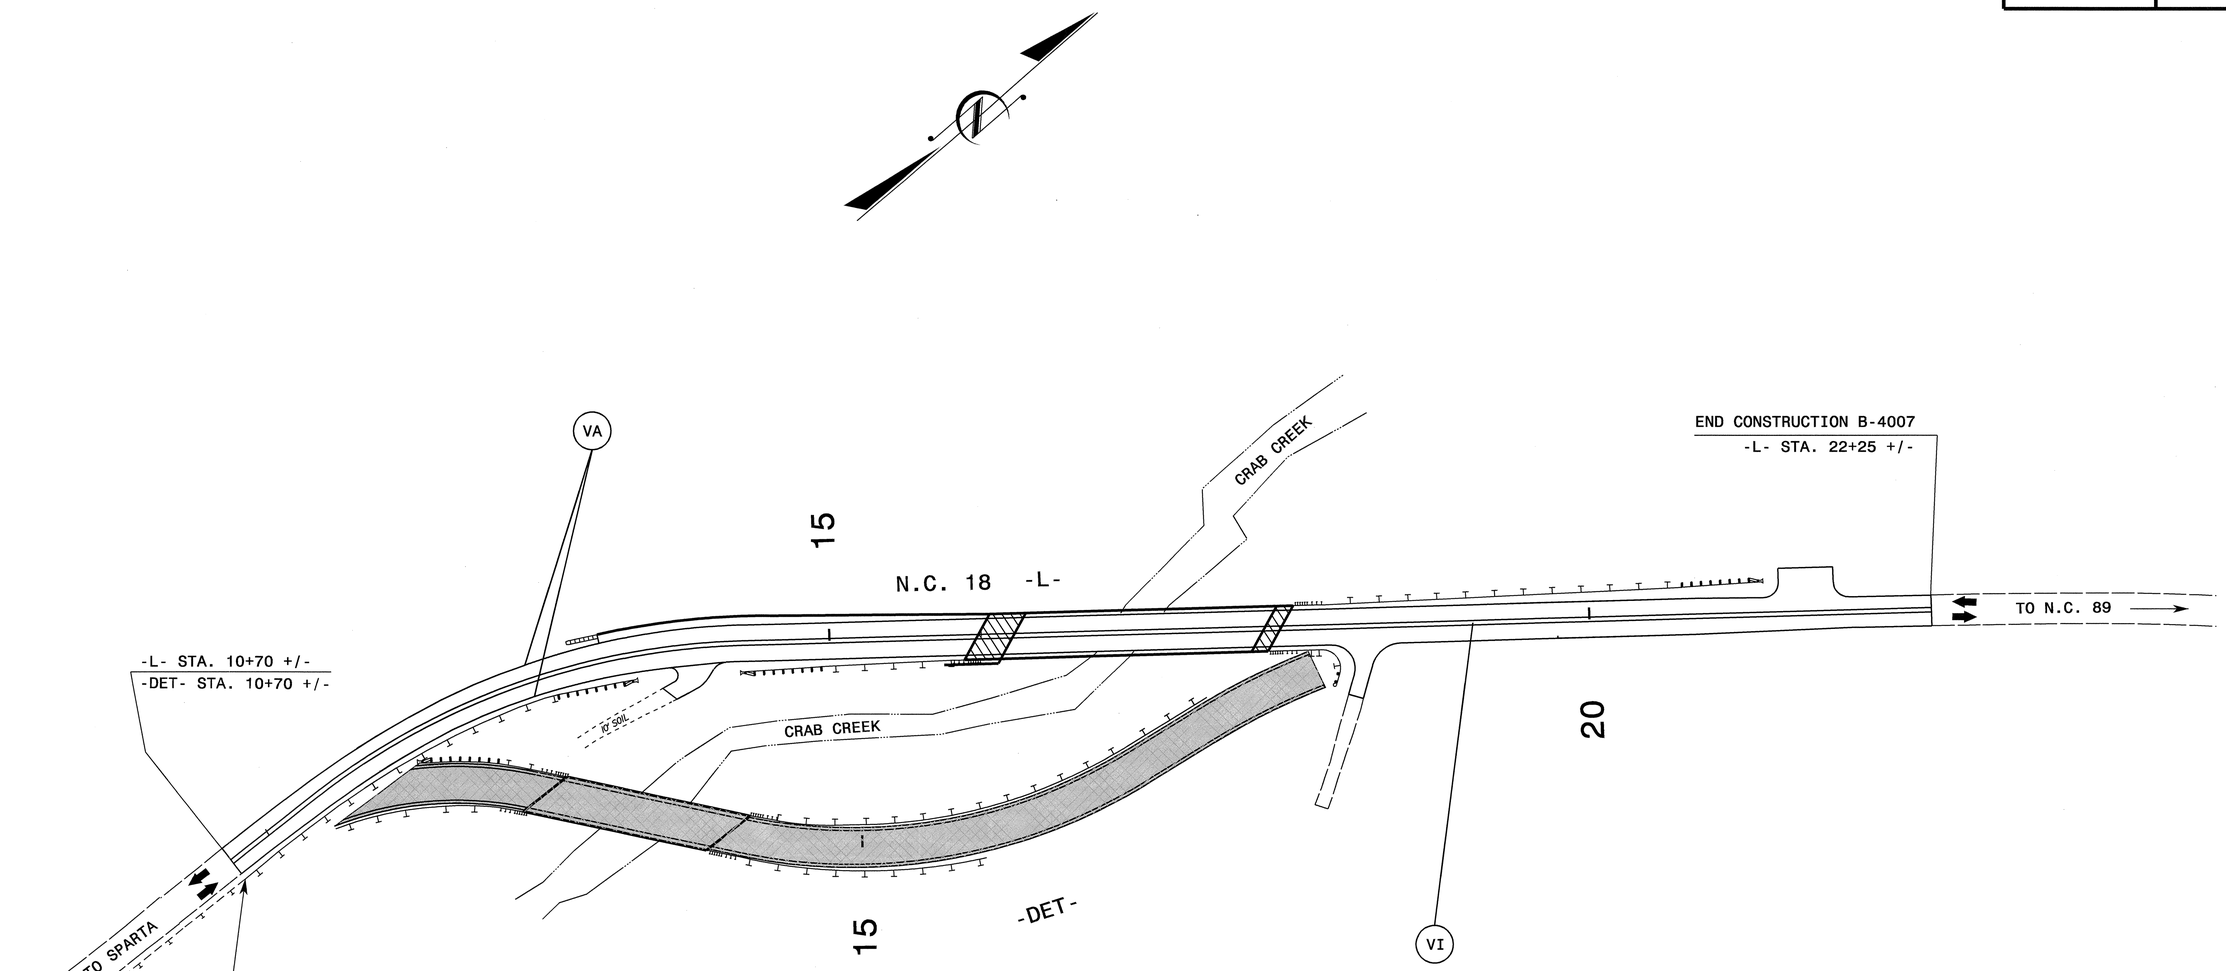

APPROVED: [signature] DATE: 8/17/05

SEAL

NORTH CAROLINA PROFESSIONAL SEAL 025895 ENGINEER MEREDITH M. McDIARMID

PHASE III

SCALE:	NONE
DATE:	04/05
DWG. BY:	WAJ
DESIGN BY:	WAJ
REVIEWED BY:	JPG

DIVISION OF HIGHWAYS — NORTH CAROLINA DEPARTMENT OF TRANSPORTATION — TRAFFIC ENGINEERING BRANCH

REVISIONS	
CADD FILE	

18-AUG-2005 14:17
\\eis-ccfs03\b4007$\traffic\trafficcontrol\tcp\b4007_tc_tcp-6.dgn
jspillips AT WZTC22233