PROJ. REFERENCE NO.	SHEET NO.
B-4039	TCP-4

GREENHORNE & O'MARA, INC.
5565 CENTERVIEW DRIVE, SUITE 107
RALEIGH, NORTH CAROLINA 27606
(919) 851-1919

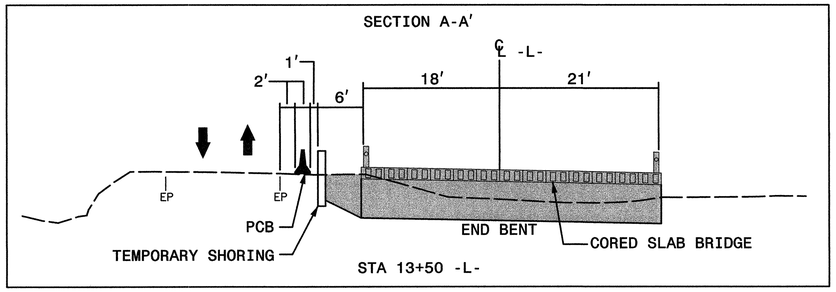

FOR TEMPORARY SHORING, THE FOLLOWING SOIL PARAMETERS SHALL BE USED:

UNIT WT. OF SOIL ABOVE WATER TABLE, γ = 120 lbs/ft^3
UNIT WT. OF SOIL BELOW WATER TABLE, γ = 60 lbs/ft^3
FRICTION ANGLE, ϕ = 30°
COHESION, c = 0 psf

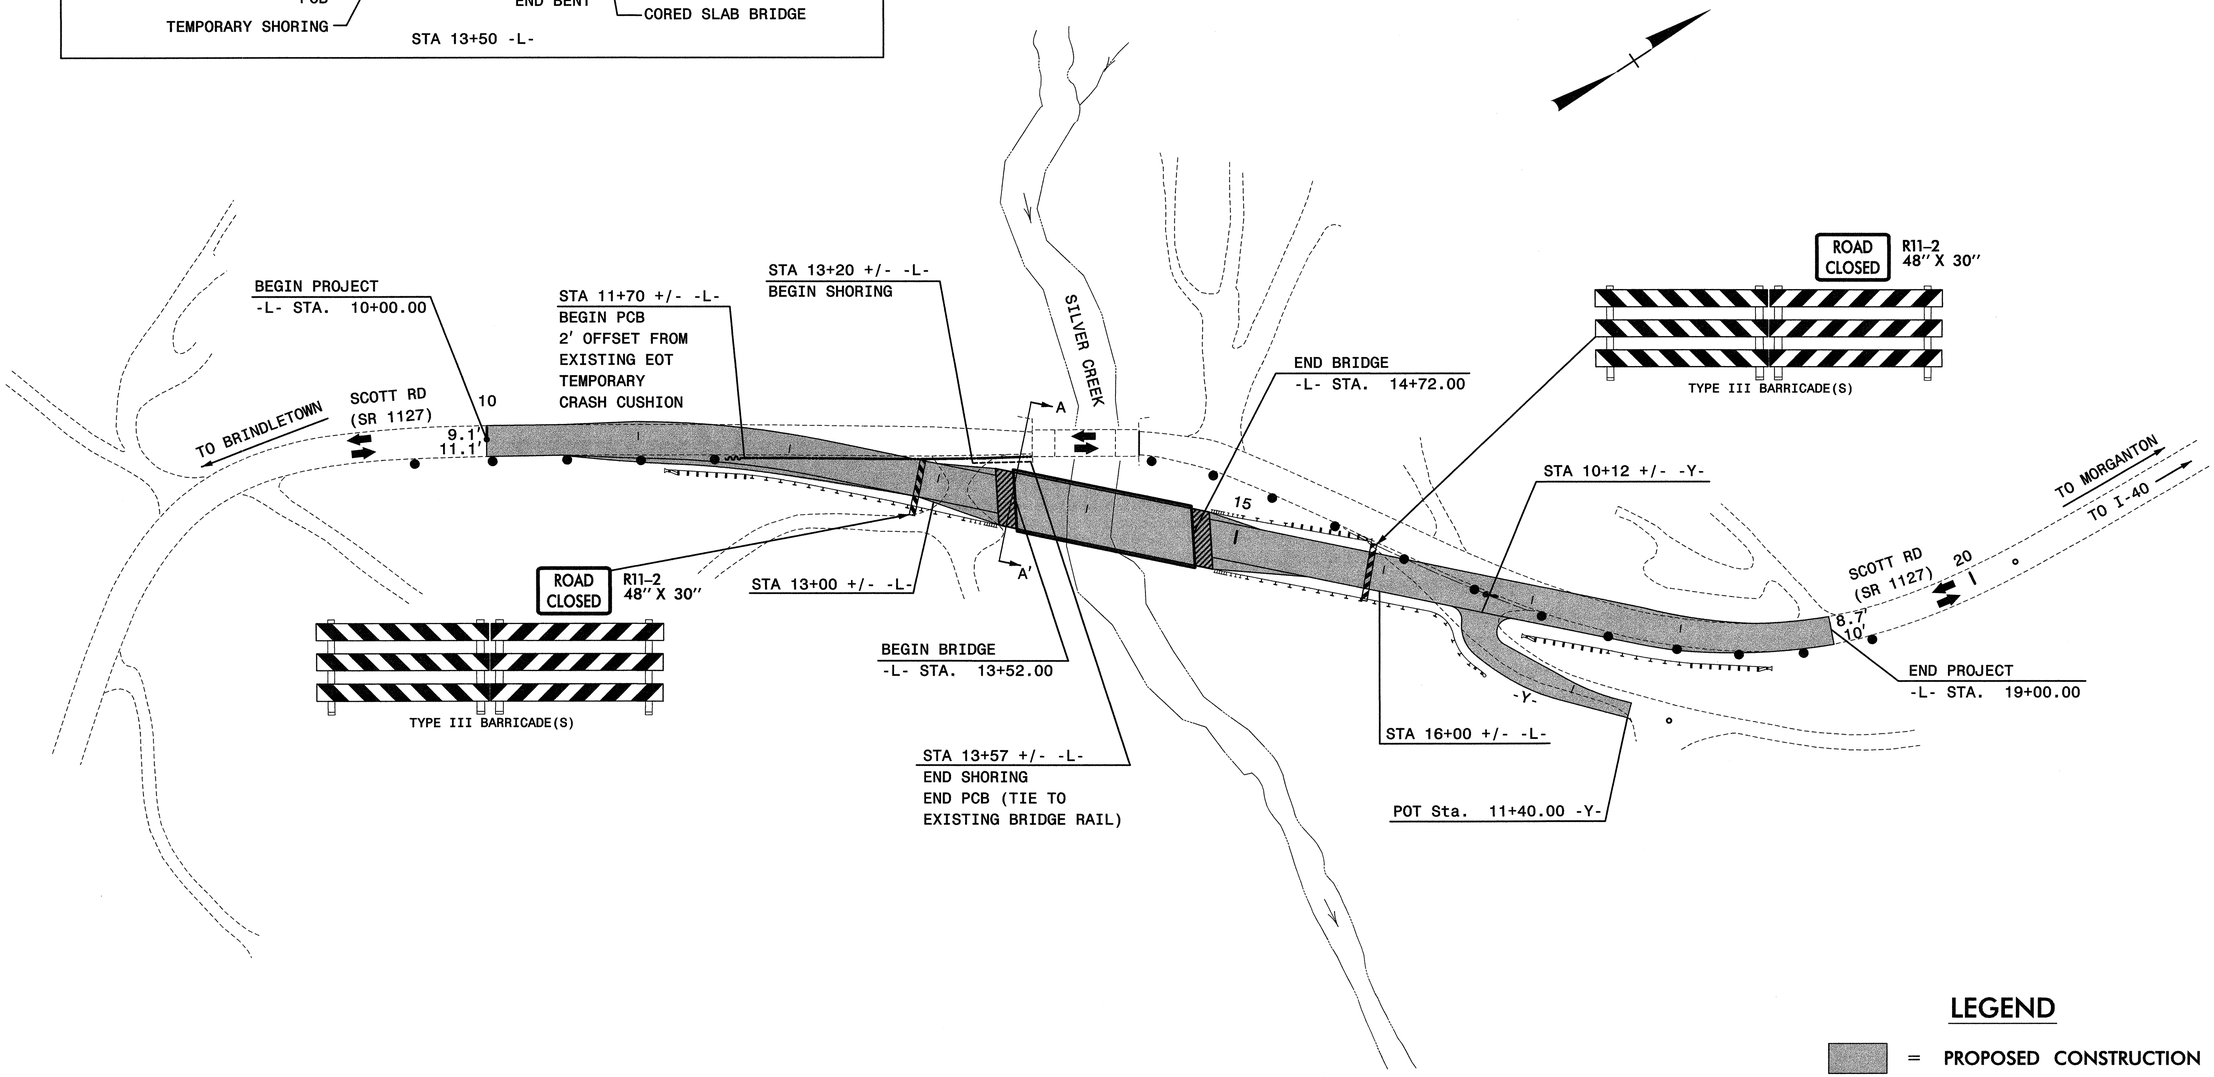

LEGEND

= PROPOSED CONSTRUCTION

APPROVED: [signature] DATE: 12/7/05

SEAL

NORTH CAROLINA PROFESSIONAL SEAL 24451 ENGINEER STACEY H. BAILEY

PHASE I OVERVIEW

SCALE:	NONE
DATE:	12/05
DWG. BY:	PMW
DESIGN BY:	PMW
REVIEWED BY:	SHB

REVISIONS

CADD FILE B40390VERP1.DGN

$$$$$SYSTIME$$$$$
$$$$$$$$$$$$$$$$$DGN$$$$$$$$$$$$$$$$$
$$$$USERNAME$$$$

...\B4039\tcp\b4039overp1.dgn 12/06/2005 03:20:39 PM