CROSS SECTION THROUGH EBI BRIDGE NO. 63, 33568.1.1 (B-4224)

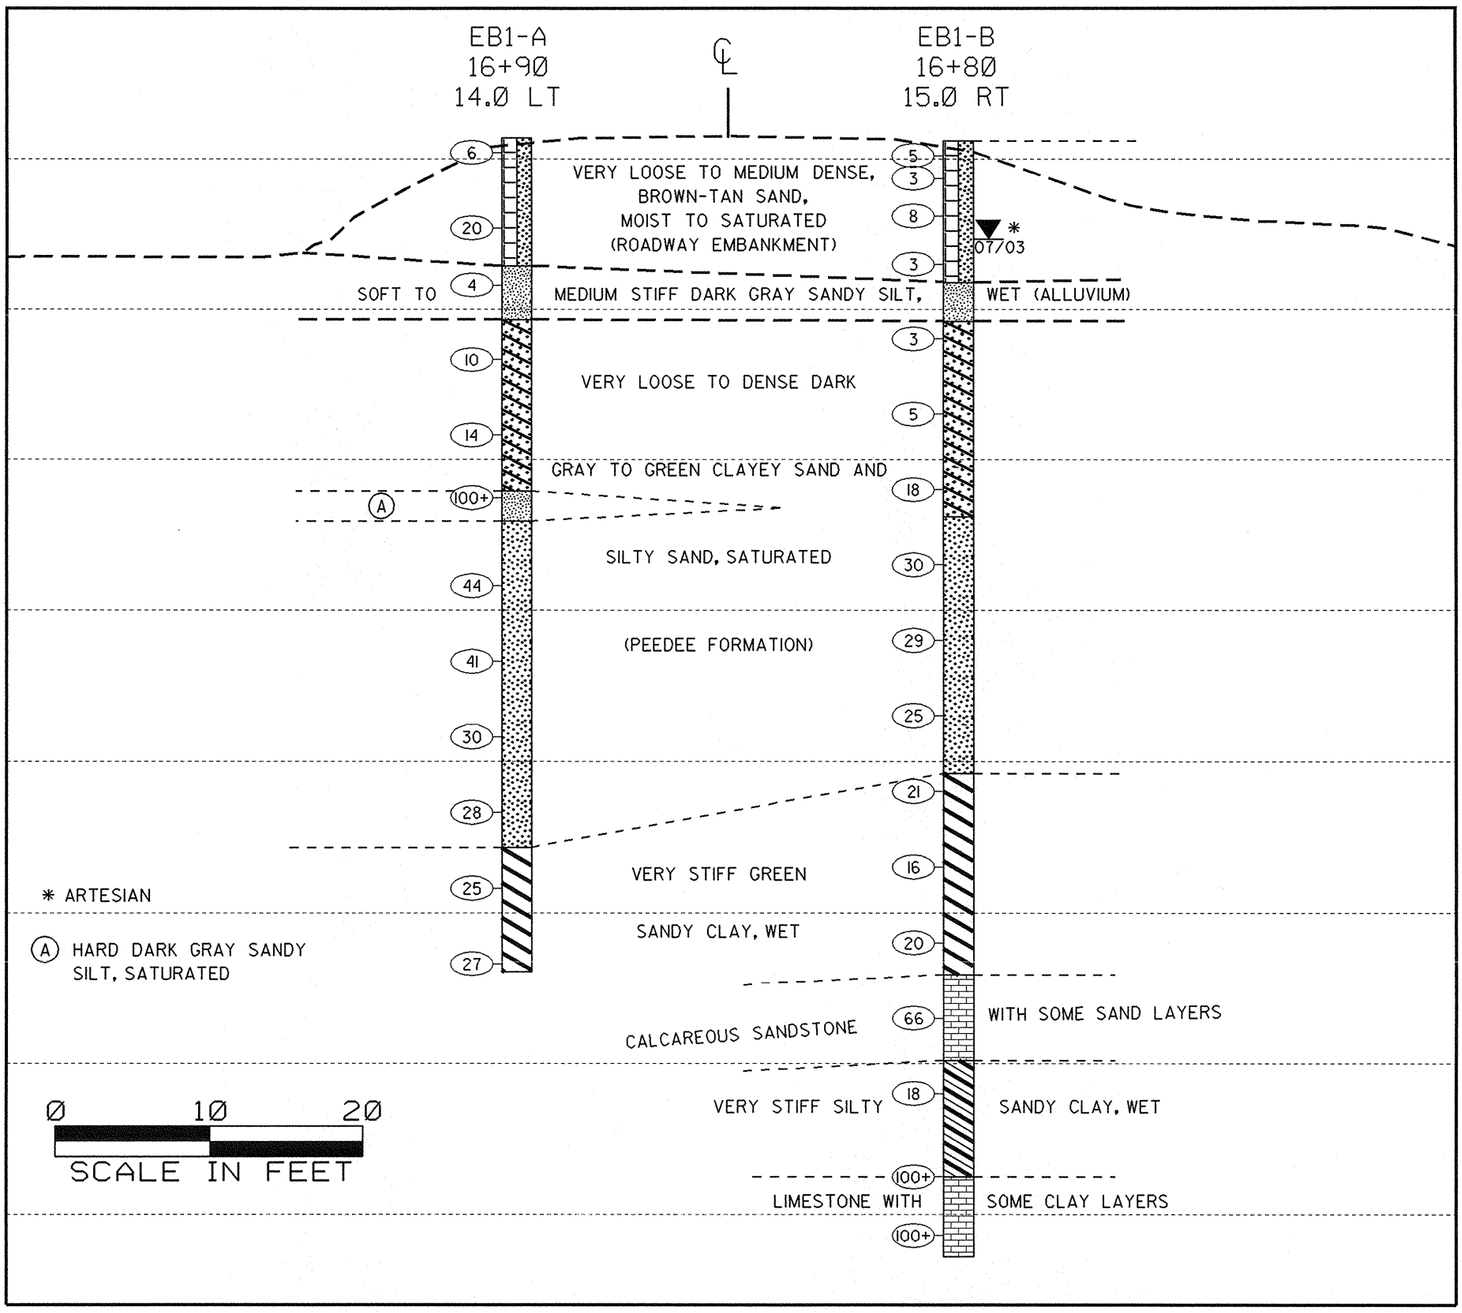

CROSS SECTION THROUGH BENT 1

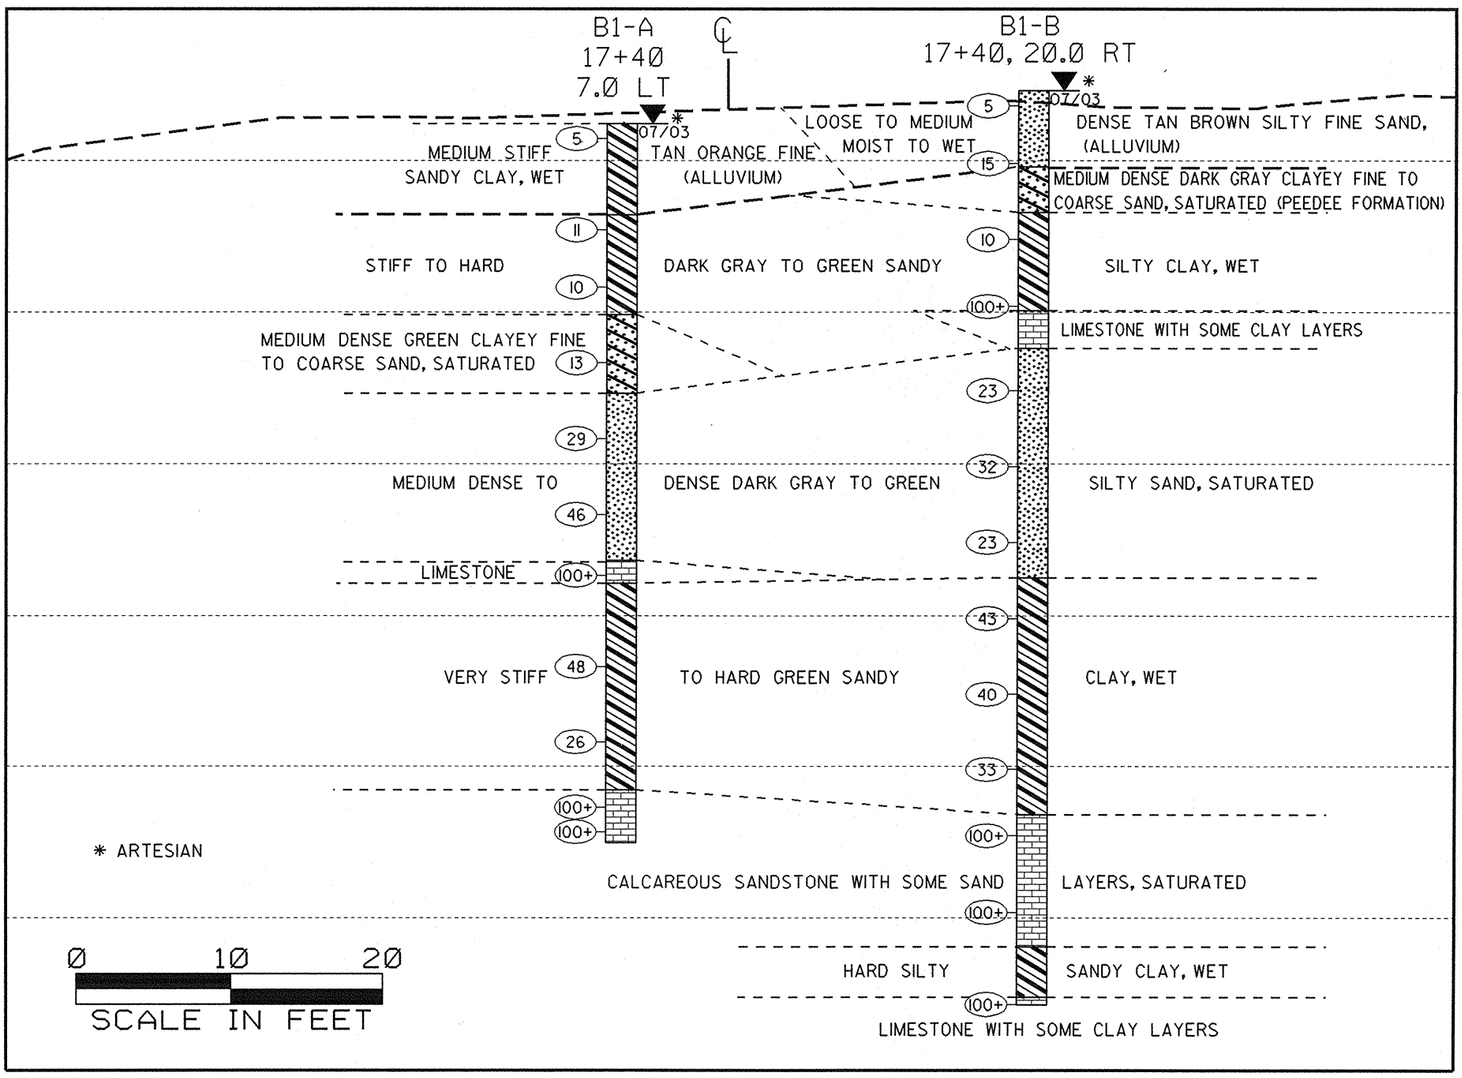

SHEET 6