PROJECT REFERENCE NO.	SHEET NO.
B-3639	UO-2

UTILITIES BY OTHERS

NOTE:
ALL PROPOSED UTILITY WORK SHOWN ON THIS SHEET WILL BE DONE BY OTHERS

R/W Revision 10/3/05 JCL
Updated R/W Monument Offset Distances

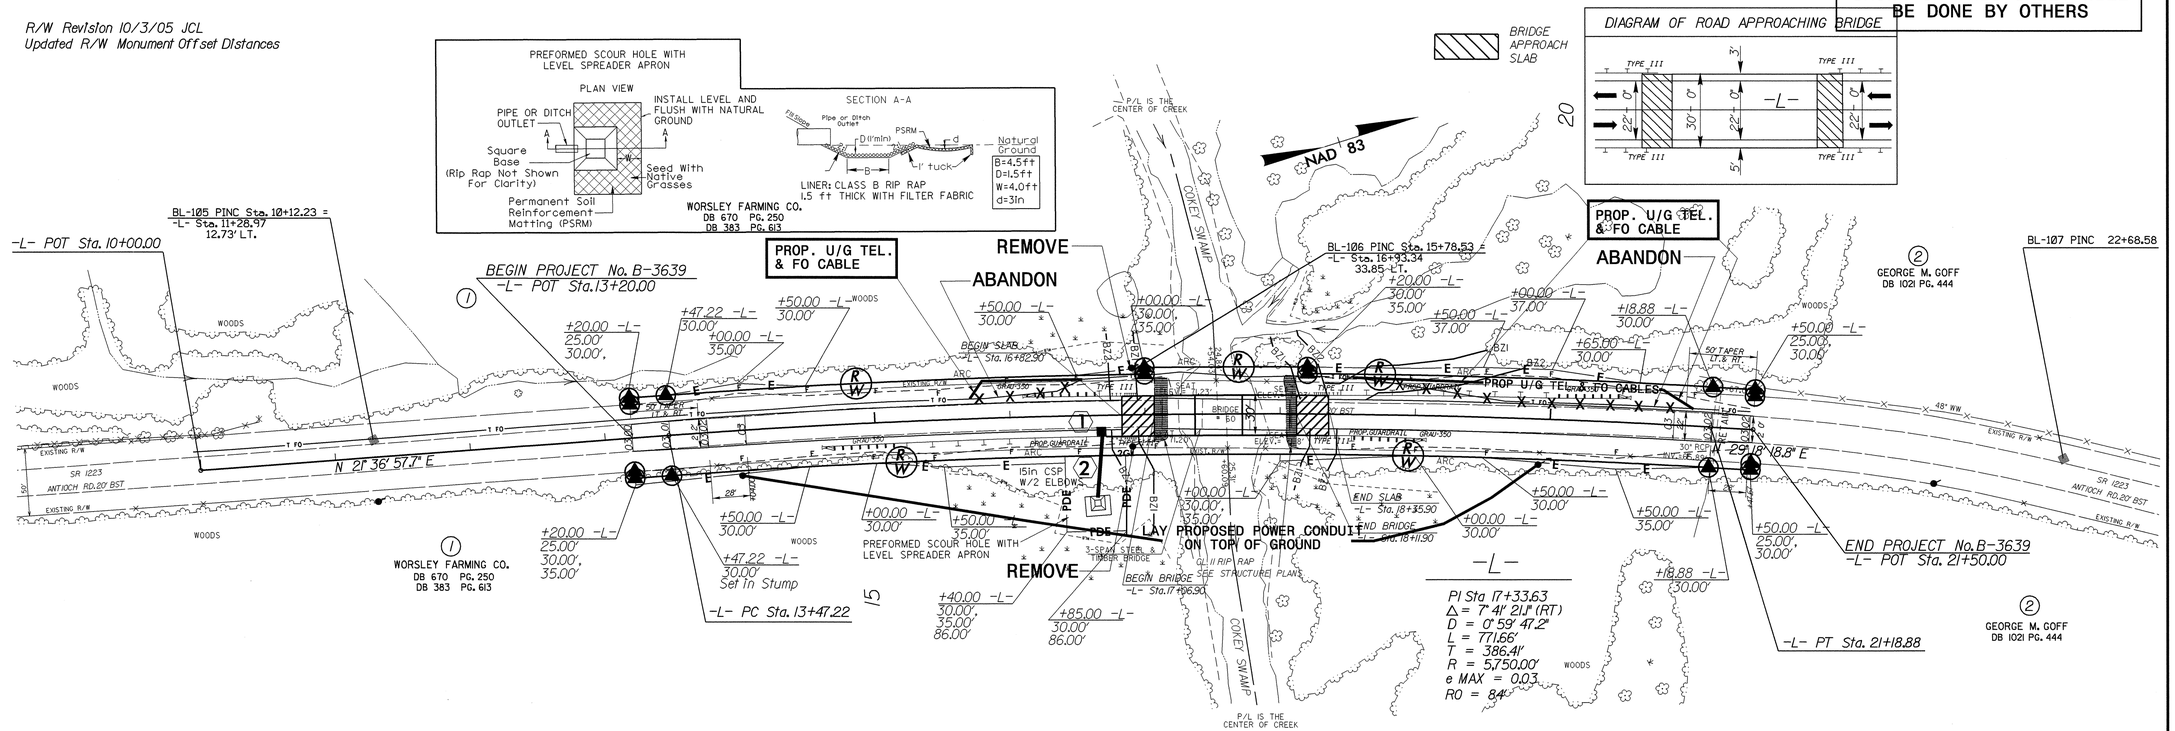

SEE S-1 THRU S- FOR STRUCTURE PLANS

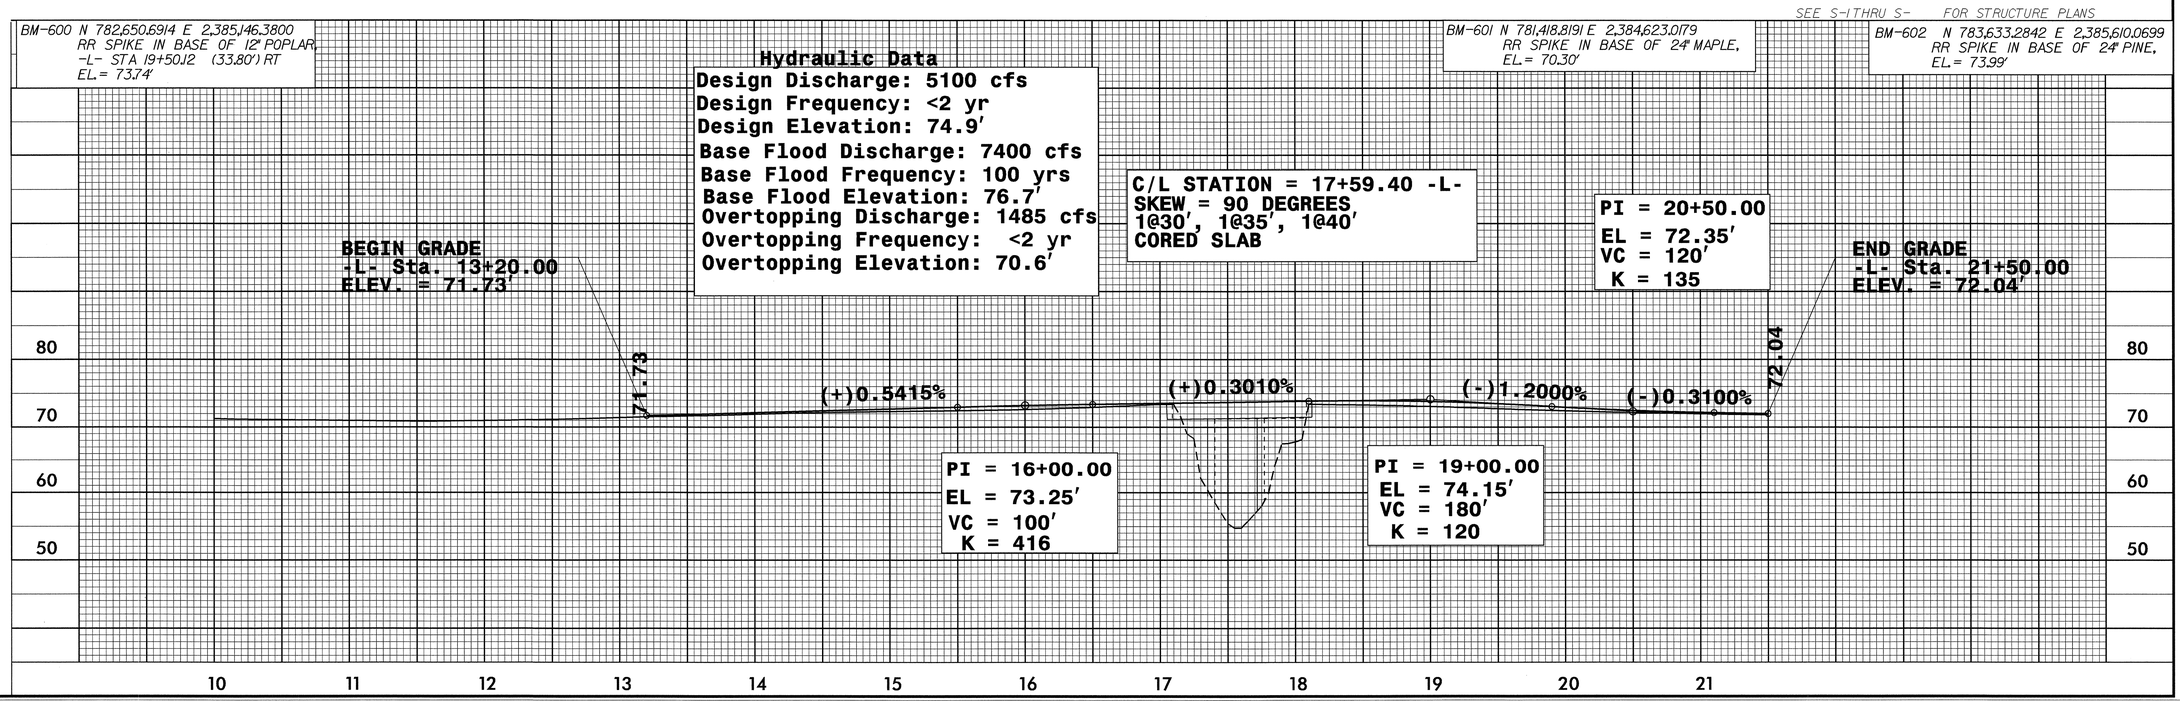

PS214556 12/13/2005 b3639_ut_psh4_uo2 ayancey PS-Oce34dtbond