PROJECT REF. NO.	SHEET NO.
33394.1.1 (B-4027)	4
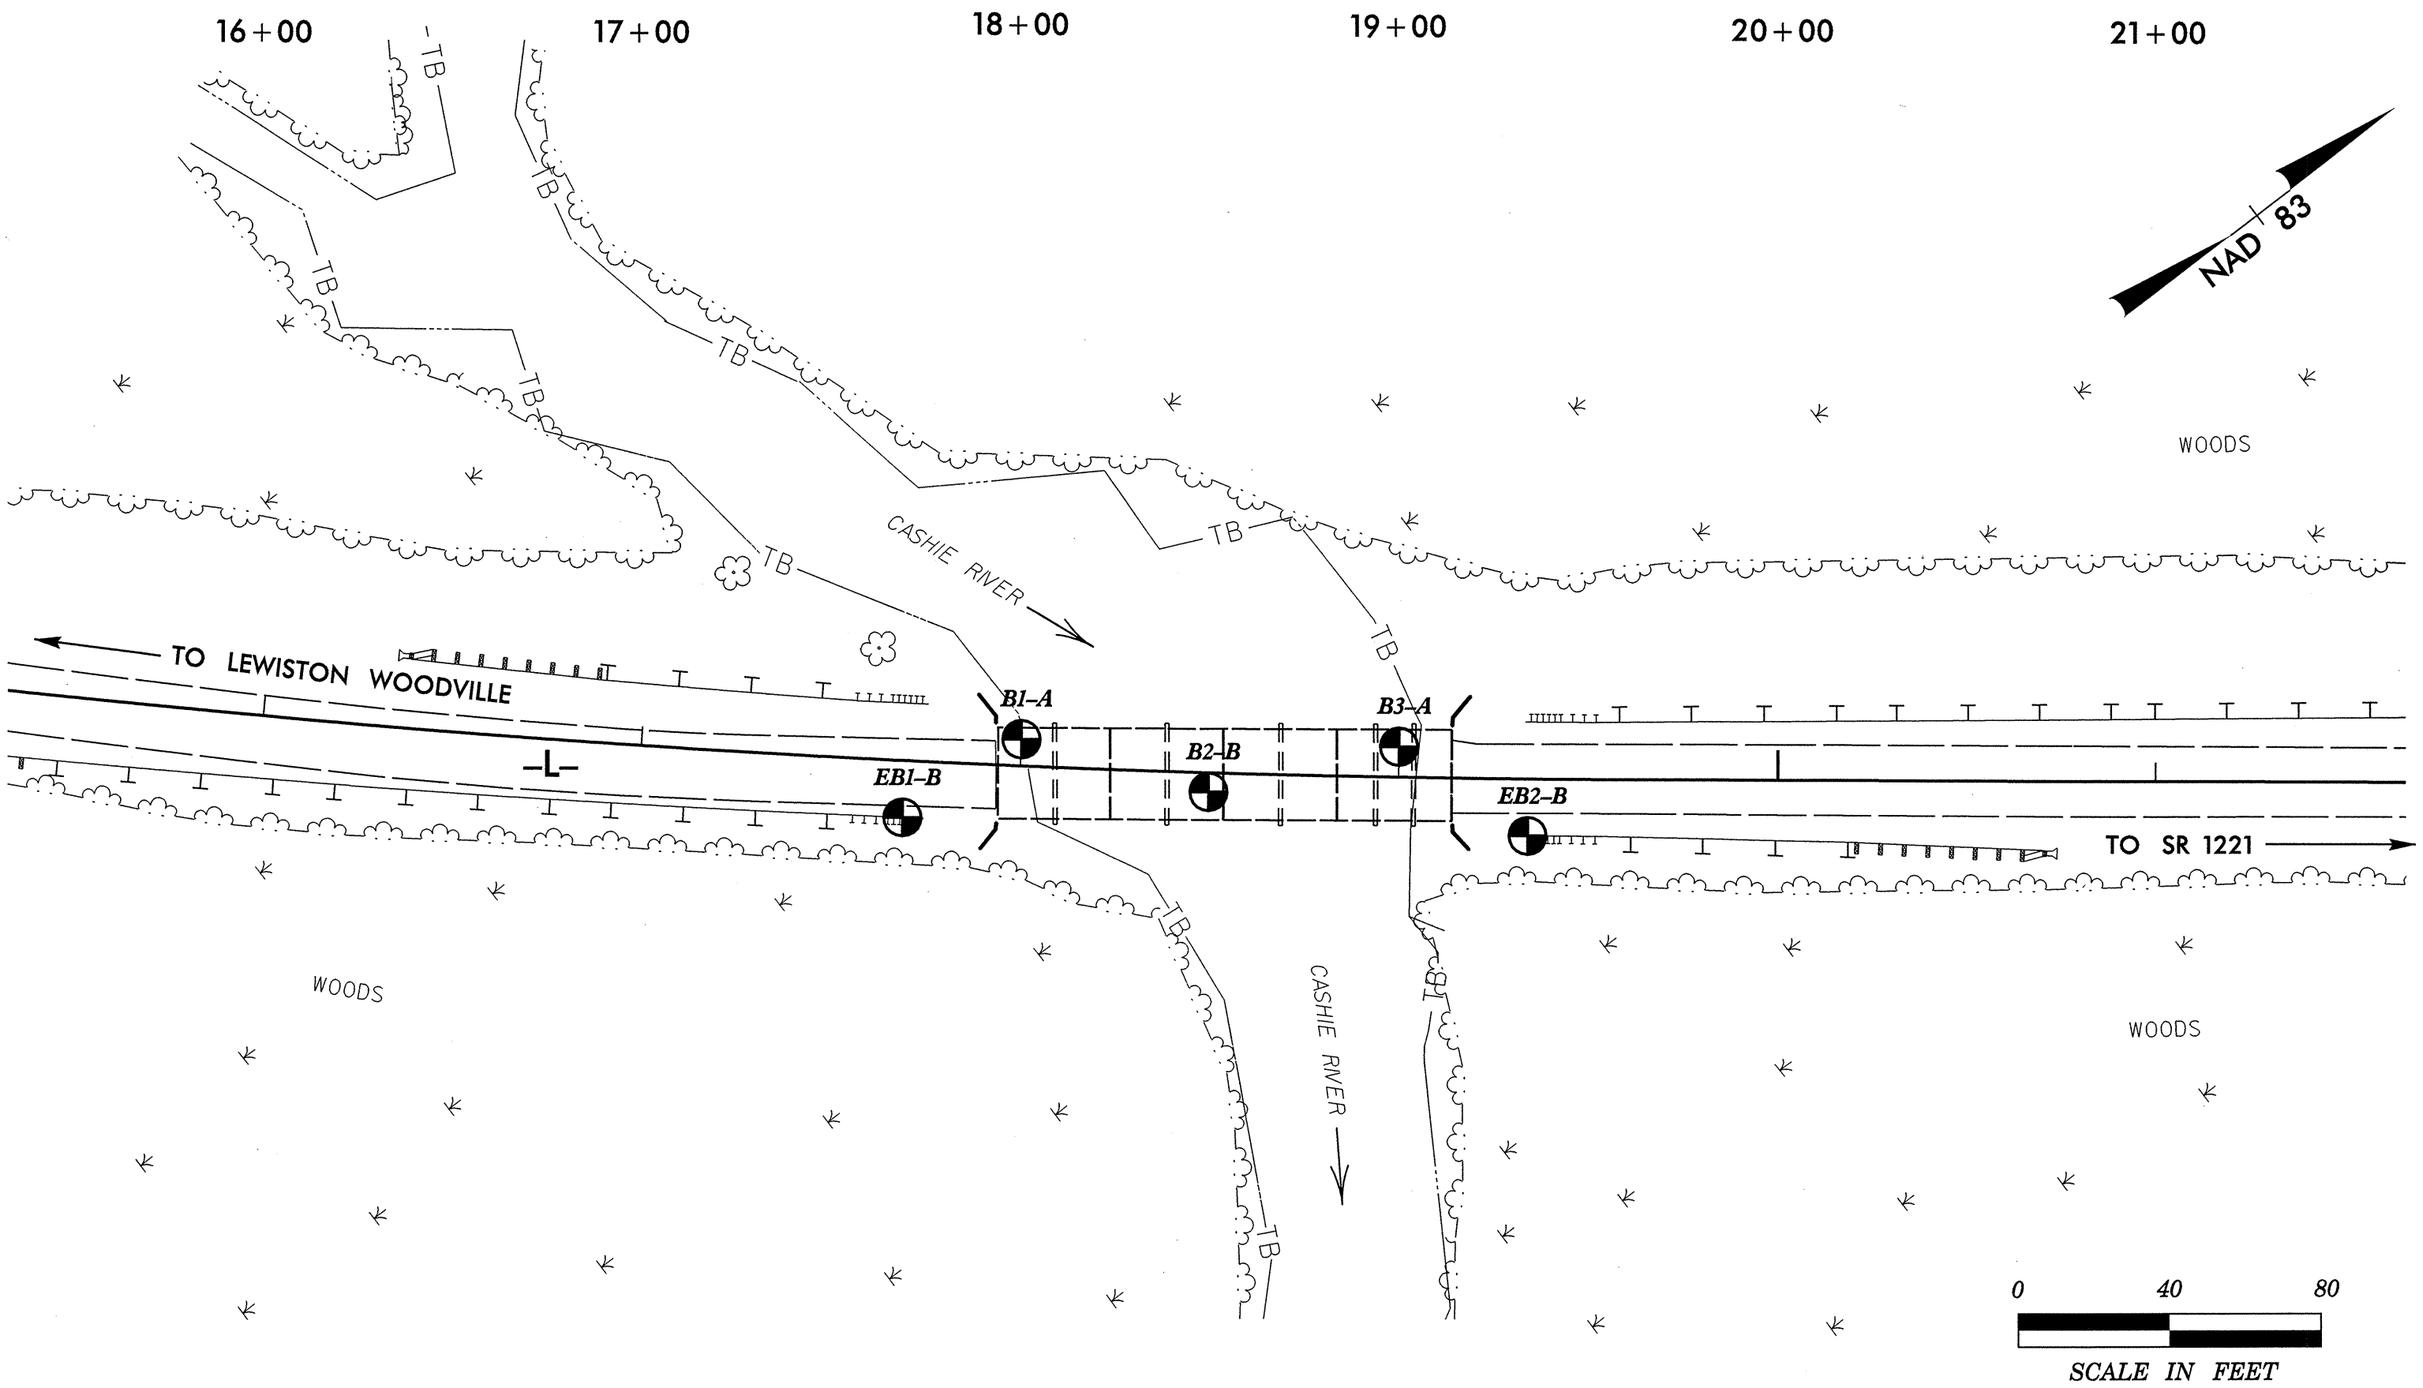
TEST SITE PLAN