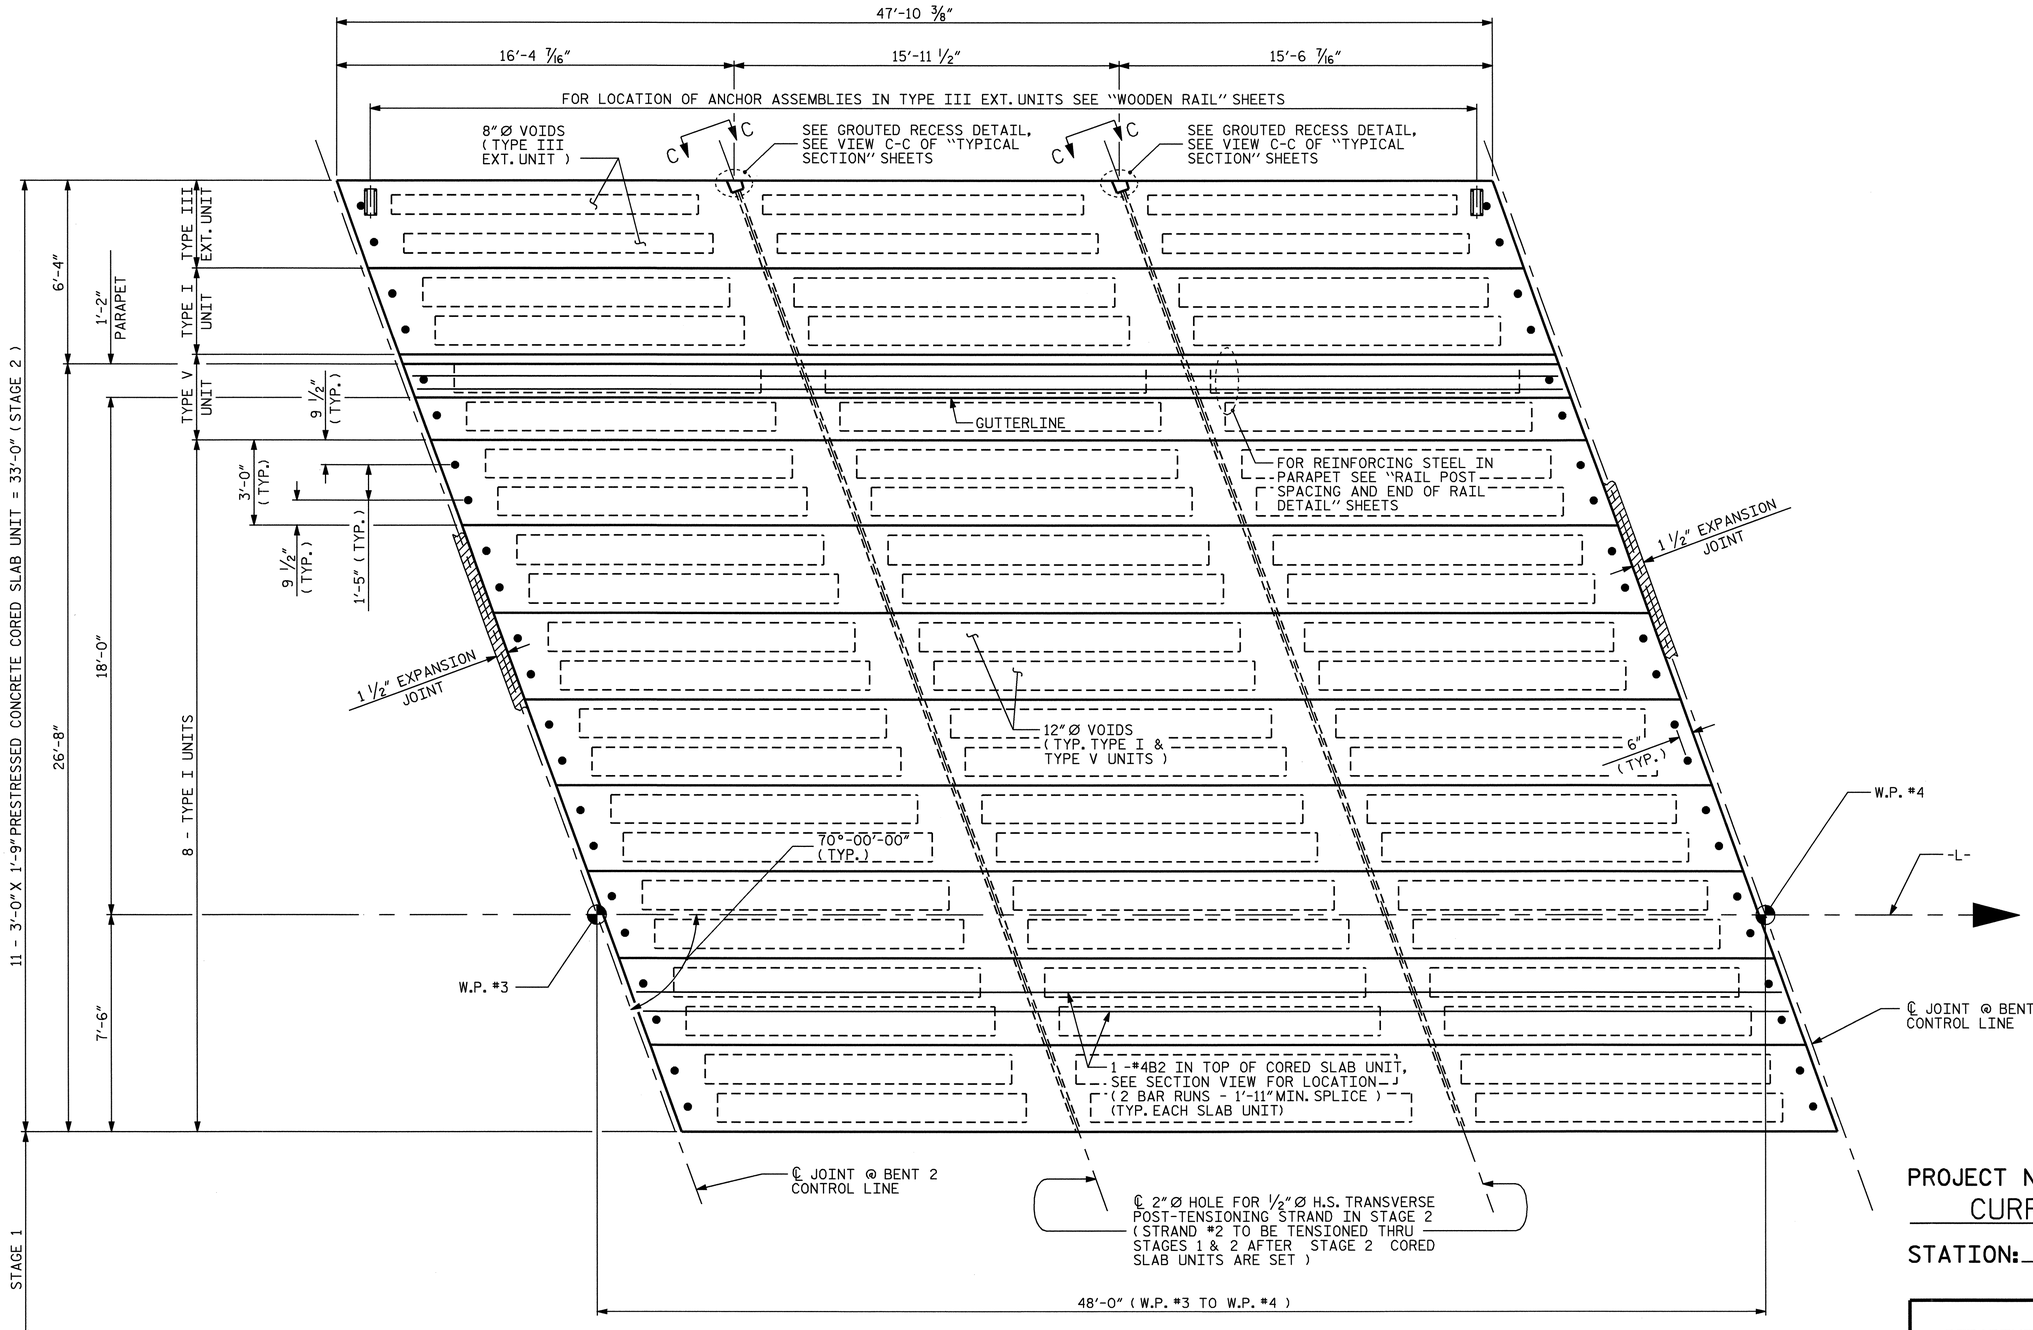

SPAN C

FOR PLAN OF TYPE I, III & V CORED SLAB UNITS, SEE "PLAN OF 3'-0" X 1'-9" CORED SLAB UNIT" FOR DETAILS.

PROJECT NO. B-3445

CURRITUCK COUNTY

STATION: 24+18.00 -L-

STATE OF NORTH CAROLINA
DEPARTMENT OF TRANSPORTATION
RALEIGH

SUPERSTRUCTURE

PLAN OF SPAN C

STAGE 2

NORTH CAROLINA PROFESSIONAL SEAL 20211 ENGINEER THOMAS G. PAYNE

Thomas G. Payne 1/12/06

REVISIONS						SHEET NO.
NO.	BY:	DATE:	NO.	BY:	DATE:	S-14
1			3			TOTAL SHEETS
2			4			44

DRAWN BY : M. J. OSTRISHKO DATE : 12-12-01

CHECKED BY : K. D. LAYNE DATE : 1-19-02

09-JAN-2006 14:54
H:\Structures\b3445\finalplans\b344501cs.dgn
tpayne