8/17/99

| REVISIONS |
| --- |
| |

# MAP #11
# US 64 / SR 1424

RALPH WHITEHEAD ASSOCIATES
CONSULTING ENGINEERS
P.O. BOX 35624
CHARLOTTE, NORTH CAROLINA 28235

| PROJECT REFERENCE NO. | SHEET NO. |
| --- | --- |
| 37613, ETC. | PMP-20 |
| R/W SHEET NO. | |
| ROADWAY DESIGN ENGINEER | HYDRAULICS ENGINEER |

NAD 83

NOTE: PAVEMENT MARKINGS MAY BE MODIFIED IN THE FIELD AS DIRECTED BY THE ENGINEER.

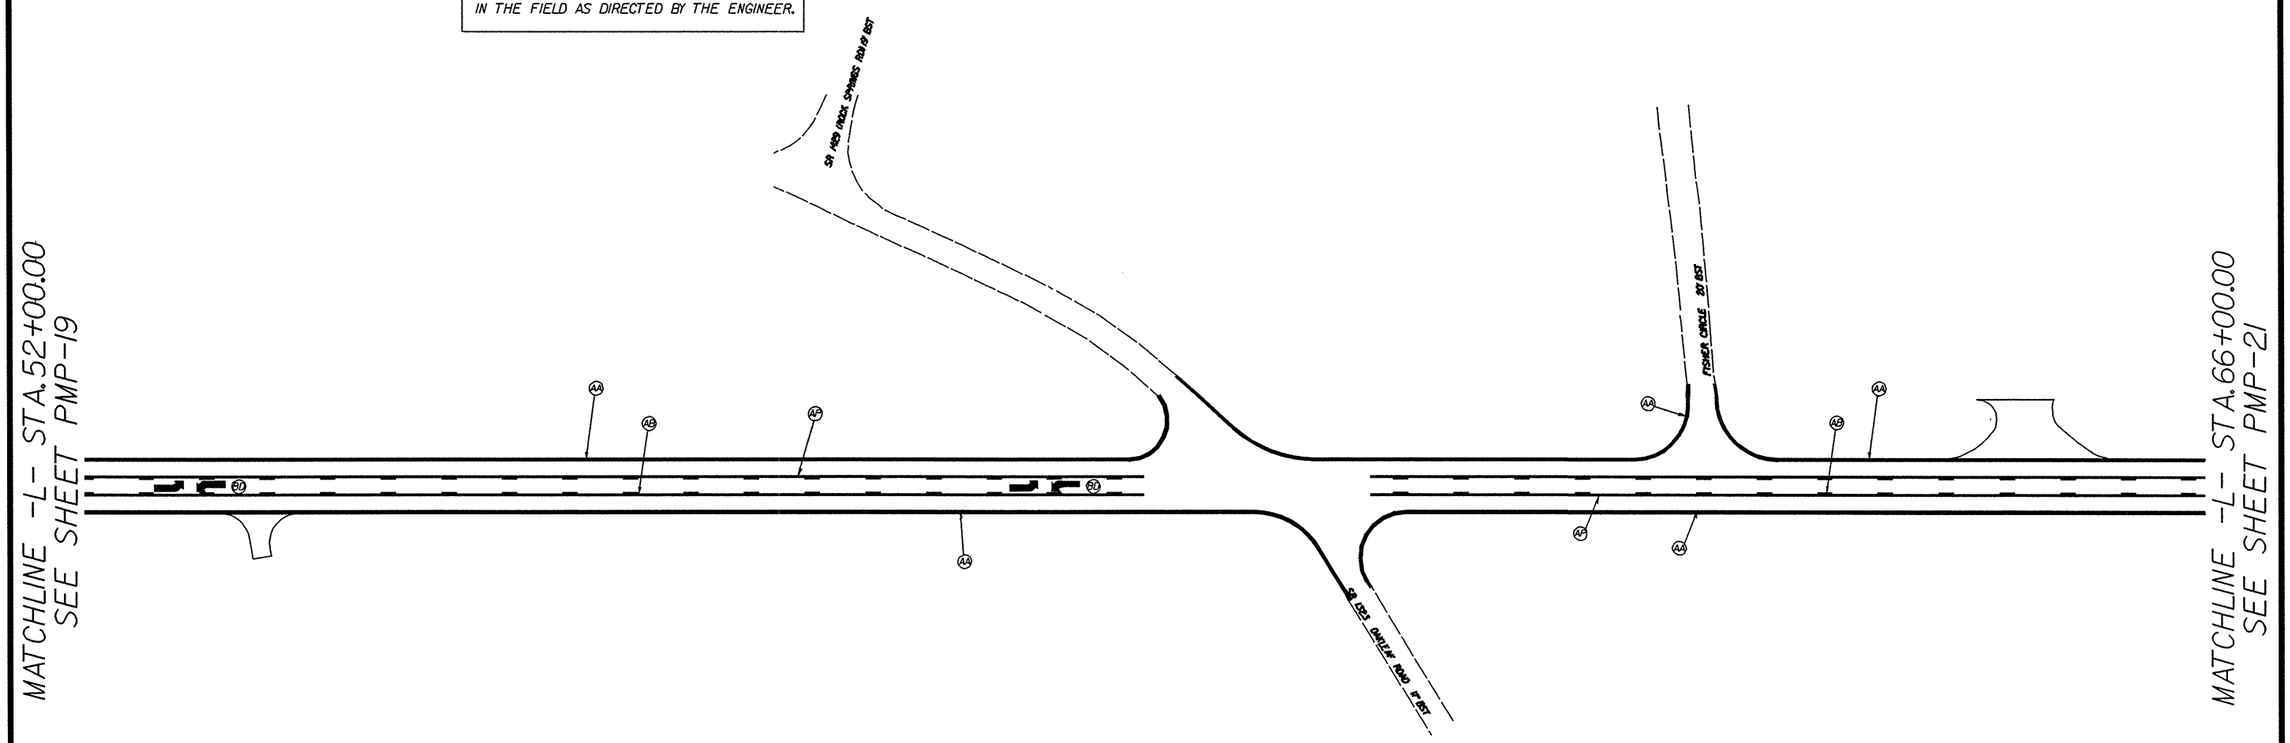


## PAVEMENT MARKING SCHEDULE

| ITEM | DESCRIPTION |
| --- | --- |
| AA - THERMOPLASTIC (4" WHITE, 90- MILS) | EDGELINE |
| AB - THERMOPLASTIC (4" YELLOW, 120 MILS) | 4" x 10' SKIP |
| AC - THERMOPLASTIC (4" WHITE, 120 MILS) | 4" x 2' MINI-SKIP |
| AD - THERMOPLASTIC (4" WHITE, 120 MILS) | SOLID LANE LINE |
| AE - THERMOPLASTIC (24" WHITE, 120 MILS) | STOP BAR |
| AF - THERMOPLASTIC (4" YELLOW, 120 MILS) | EDGELINE |
| AU - THERMOPLASTIC (4" YELLOW, 120 MILS) | DOUBLE CENTER LINE |
| AY - THERMOPLASTIC (18" YELLOW, 120 MILS) | DIAGONALS |

## PAVEMENT MARKING SCHEDULE

BC - THERMOPLASTIC (STRAIGHT THRU ARROW, 90 MILS)
BD - THERMOPLASTIC (LEFT TURN ARROW, 90 MILS)
BE - THERMOPLASTIC (RIGHT TURN ARROW, 90 MILS)

$$$